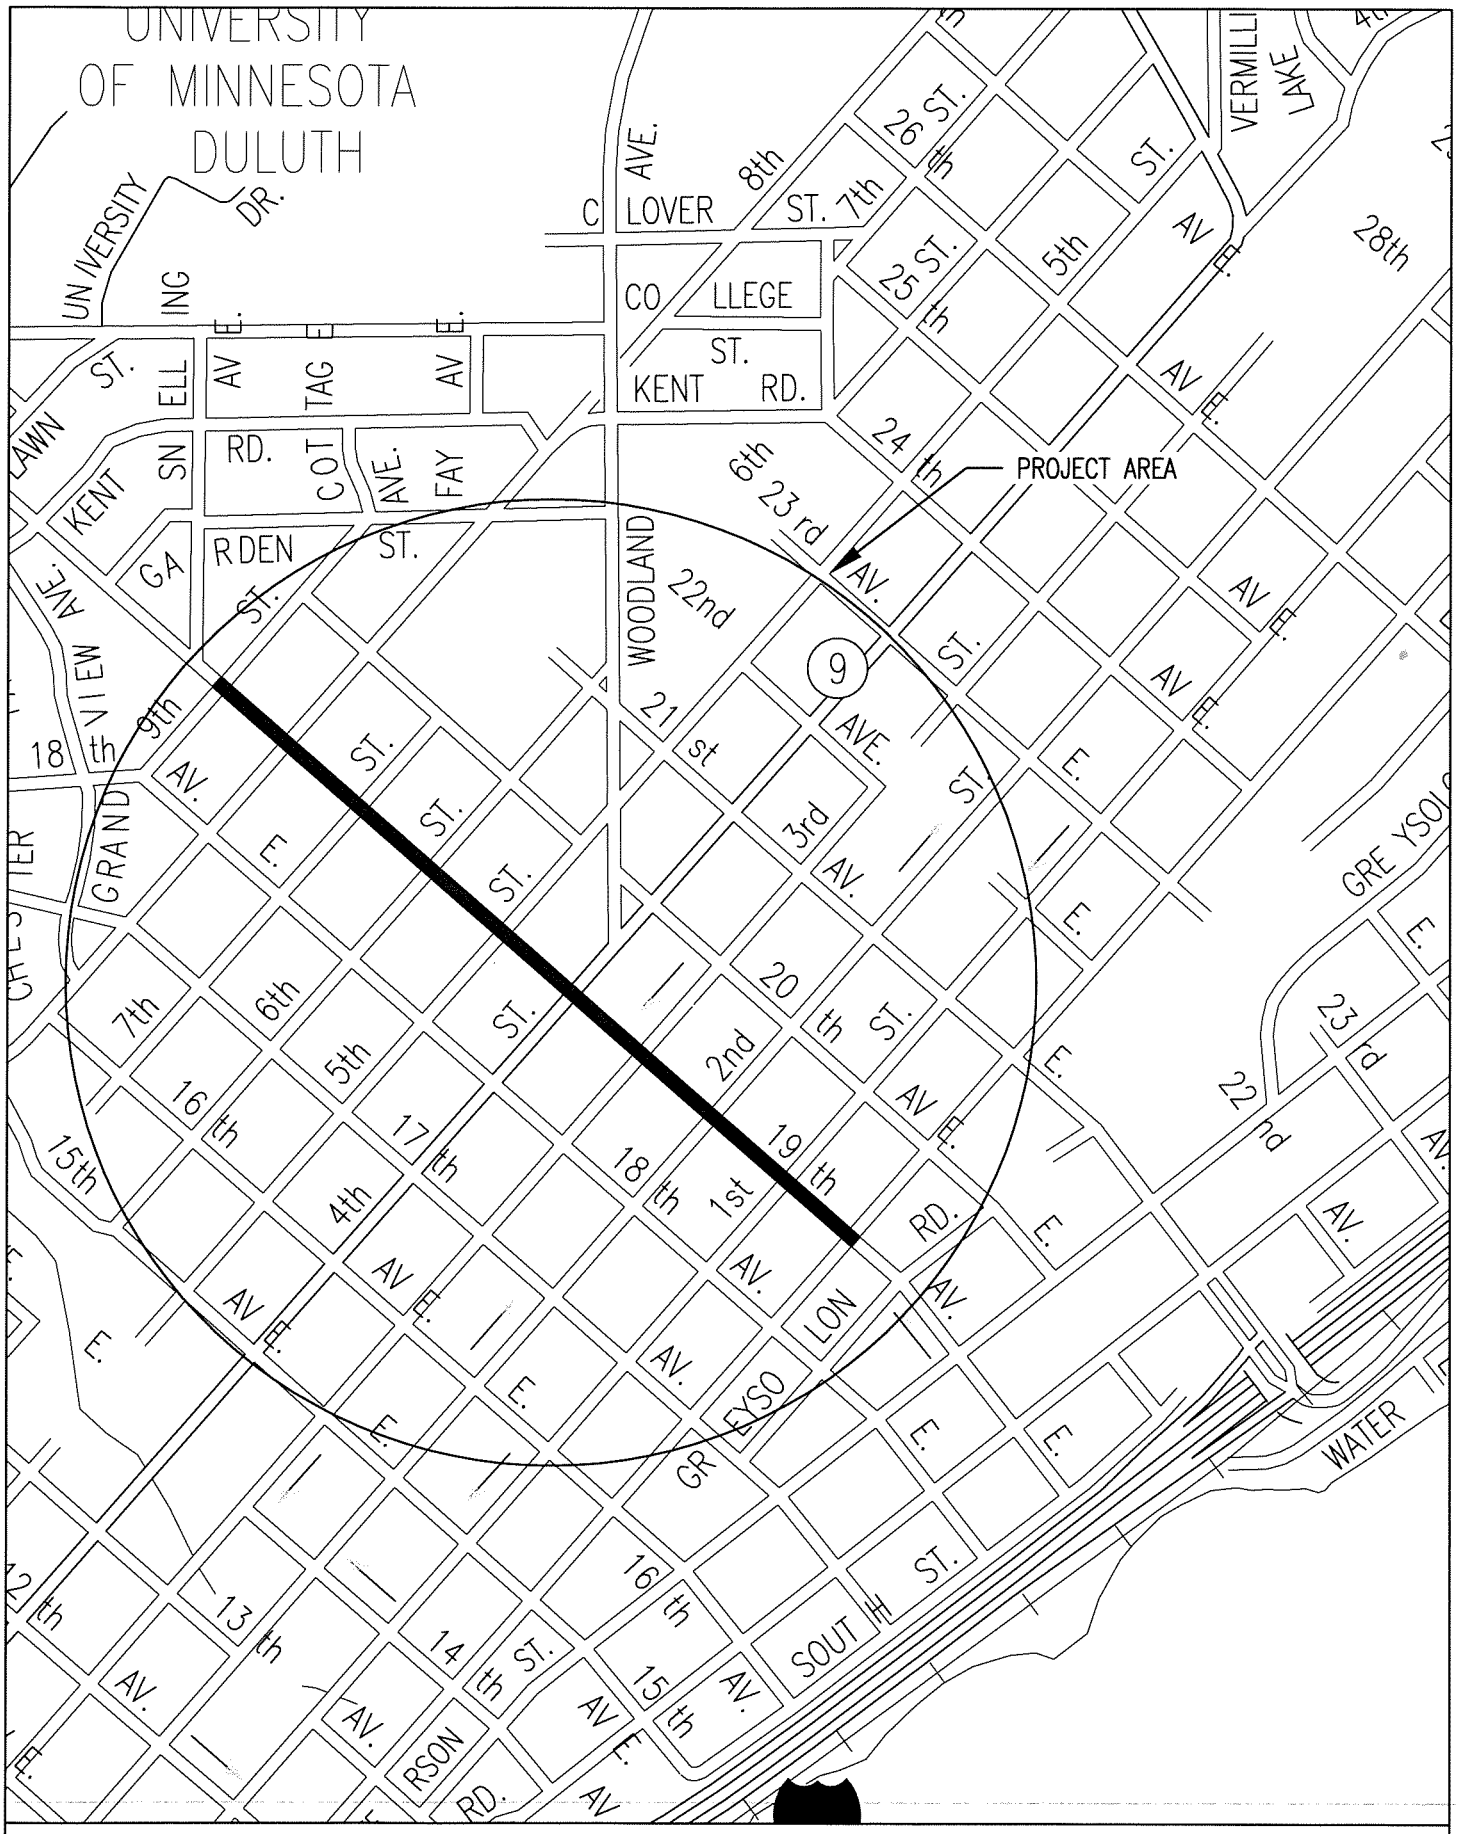

19TH AVE. E. FROM SUPERIOR ST. TO 9TH ST.

PROJECT #0822TR	CITY OF DULUTH DEPT. OF PUBLIC WORKS AND UTILITIES	NO SCALE