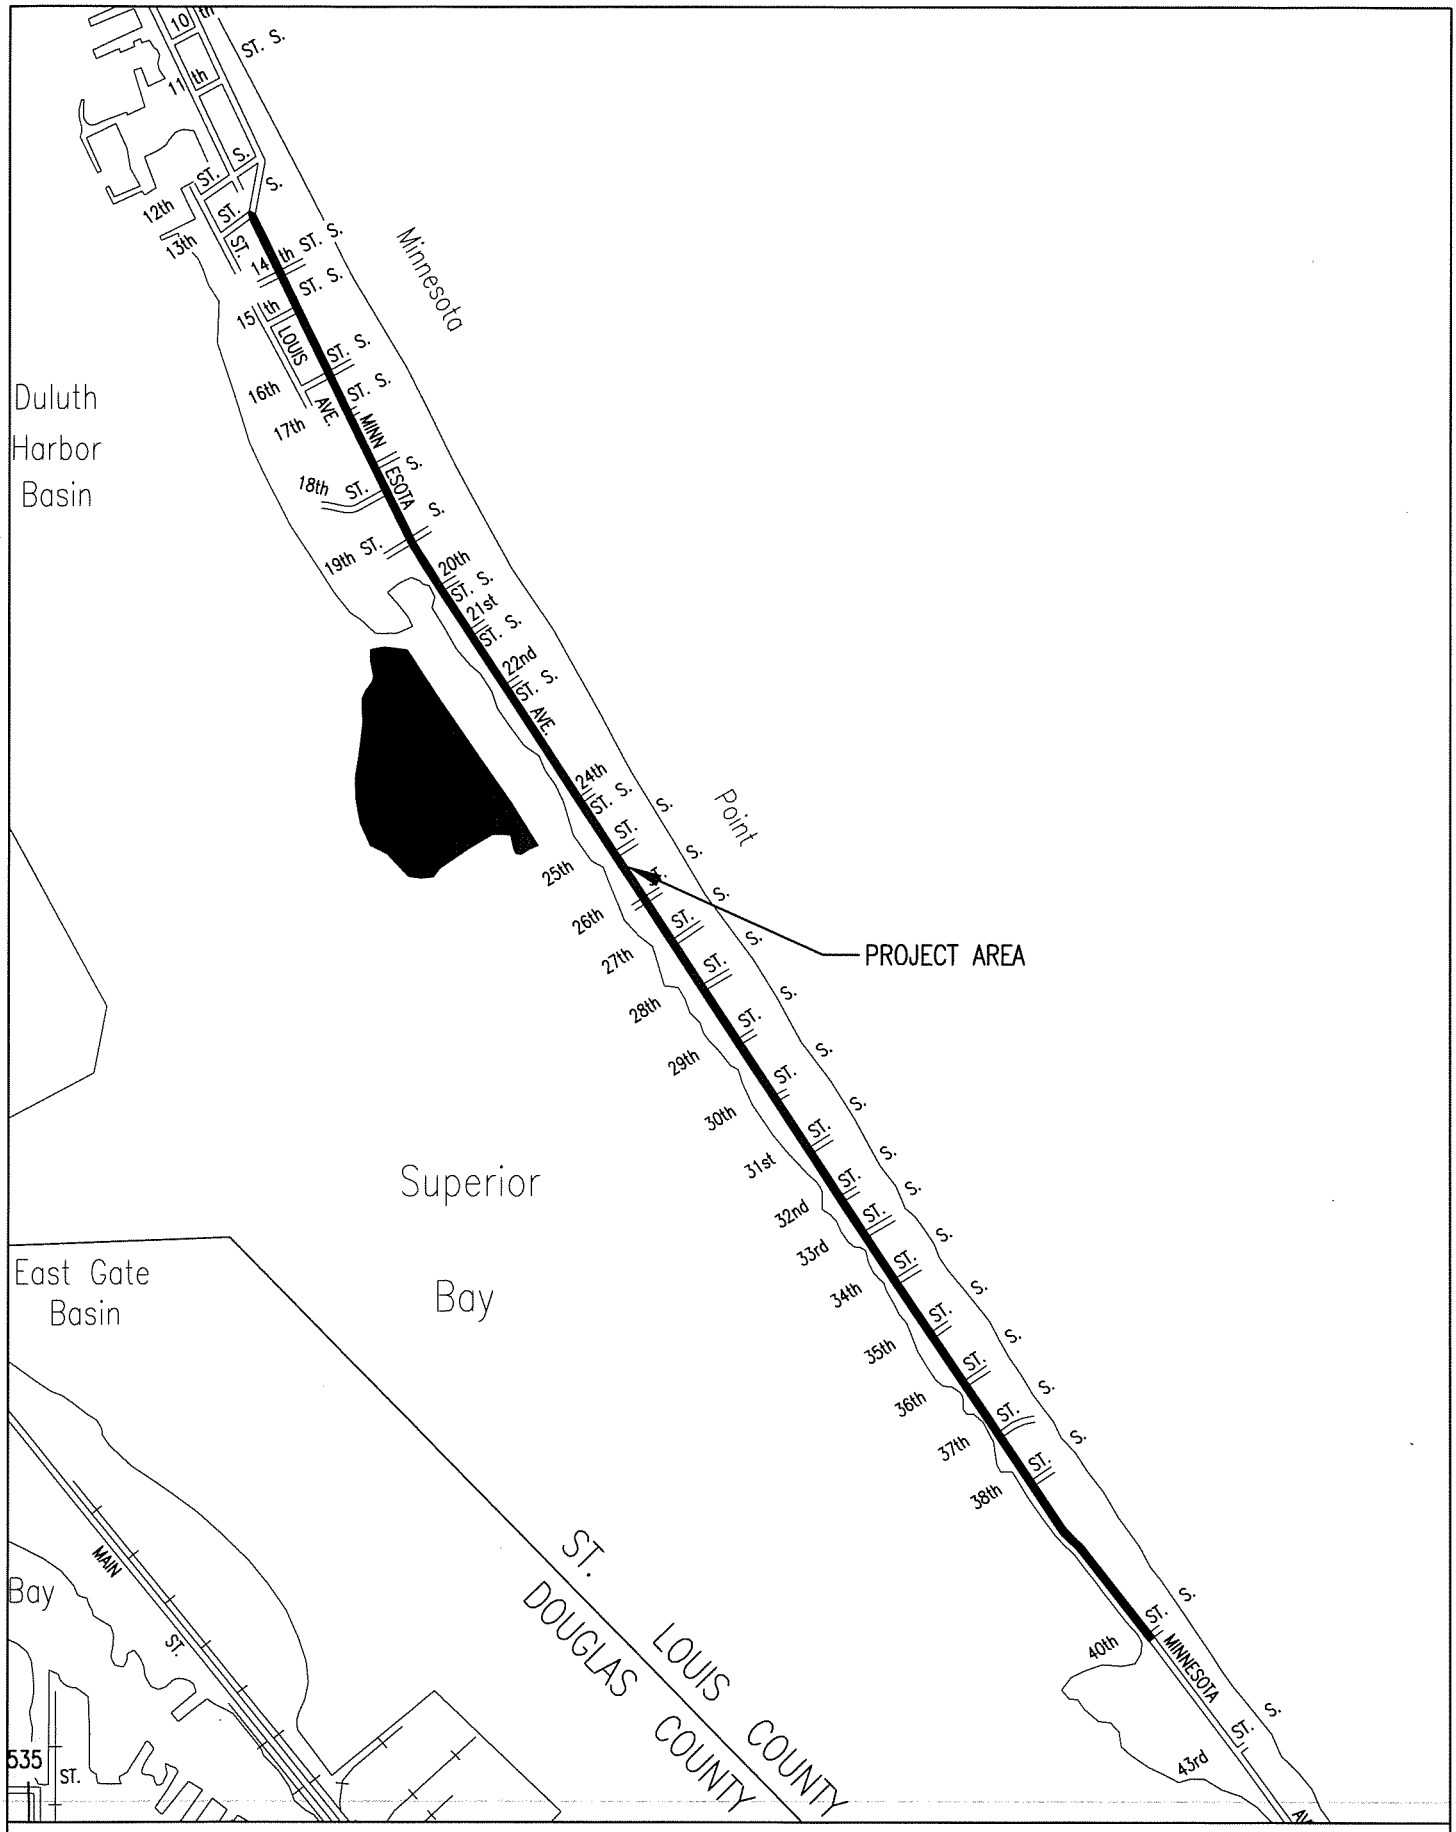

MINNESOTA AVE. FROM 13TH ST. S. TO 40TH ST. S.

PROJECT #0823TR	CITY OF DULUTH DEPT. OF PUBLIC WORKS AND UTILITIES	NO SCALE