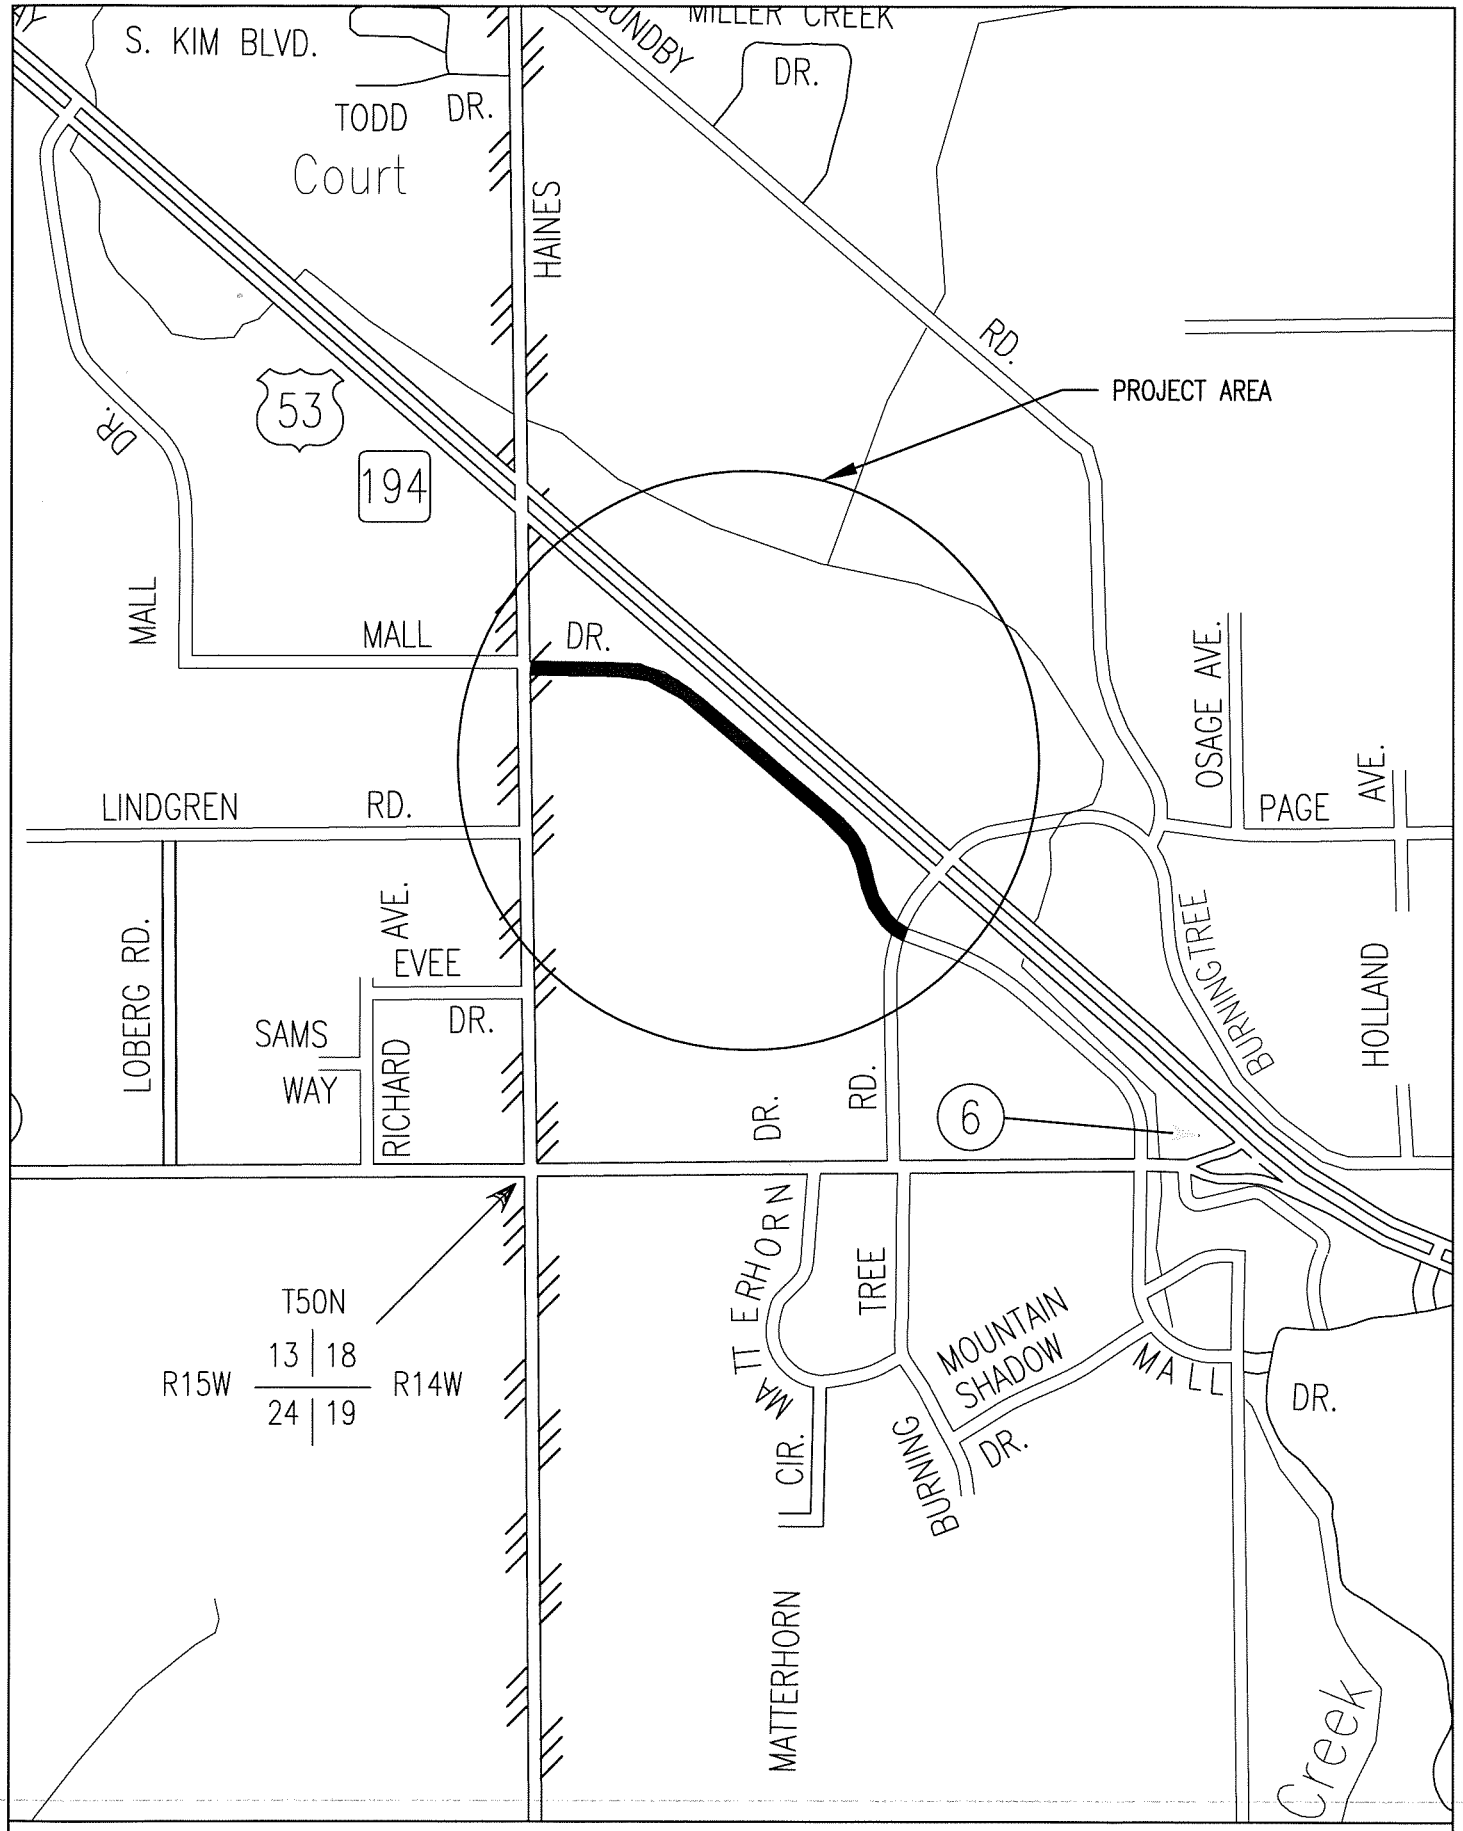


MALL DR. FROM BURNING TREE RD. TO HAINES RD.

| PROJECT #0825TR | CITY OF DULUTH<br>DEPT. OF PUBLIC WORKS AND UTILITIES | NO SCALE |
|---|---|---|