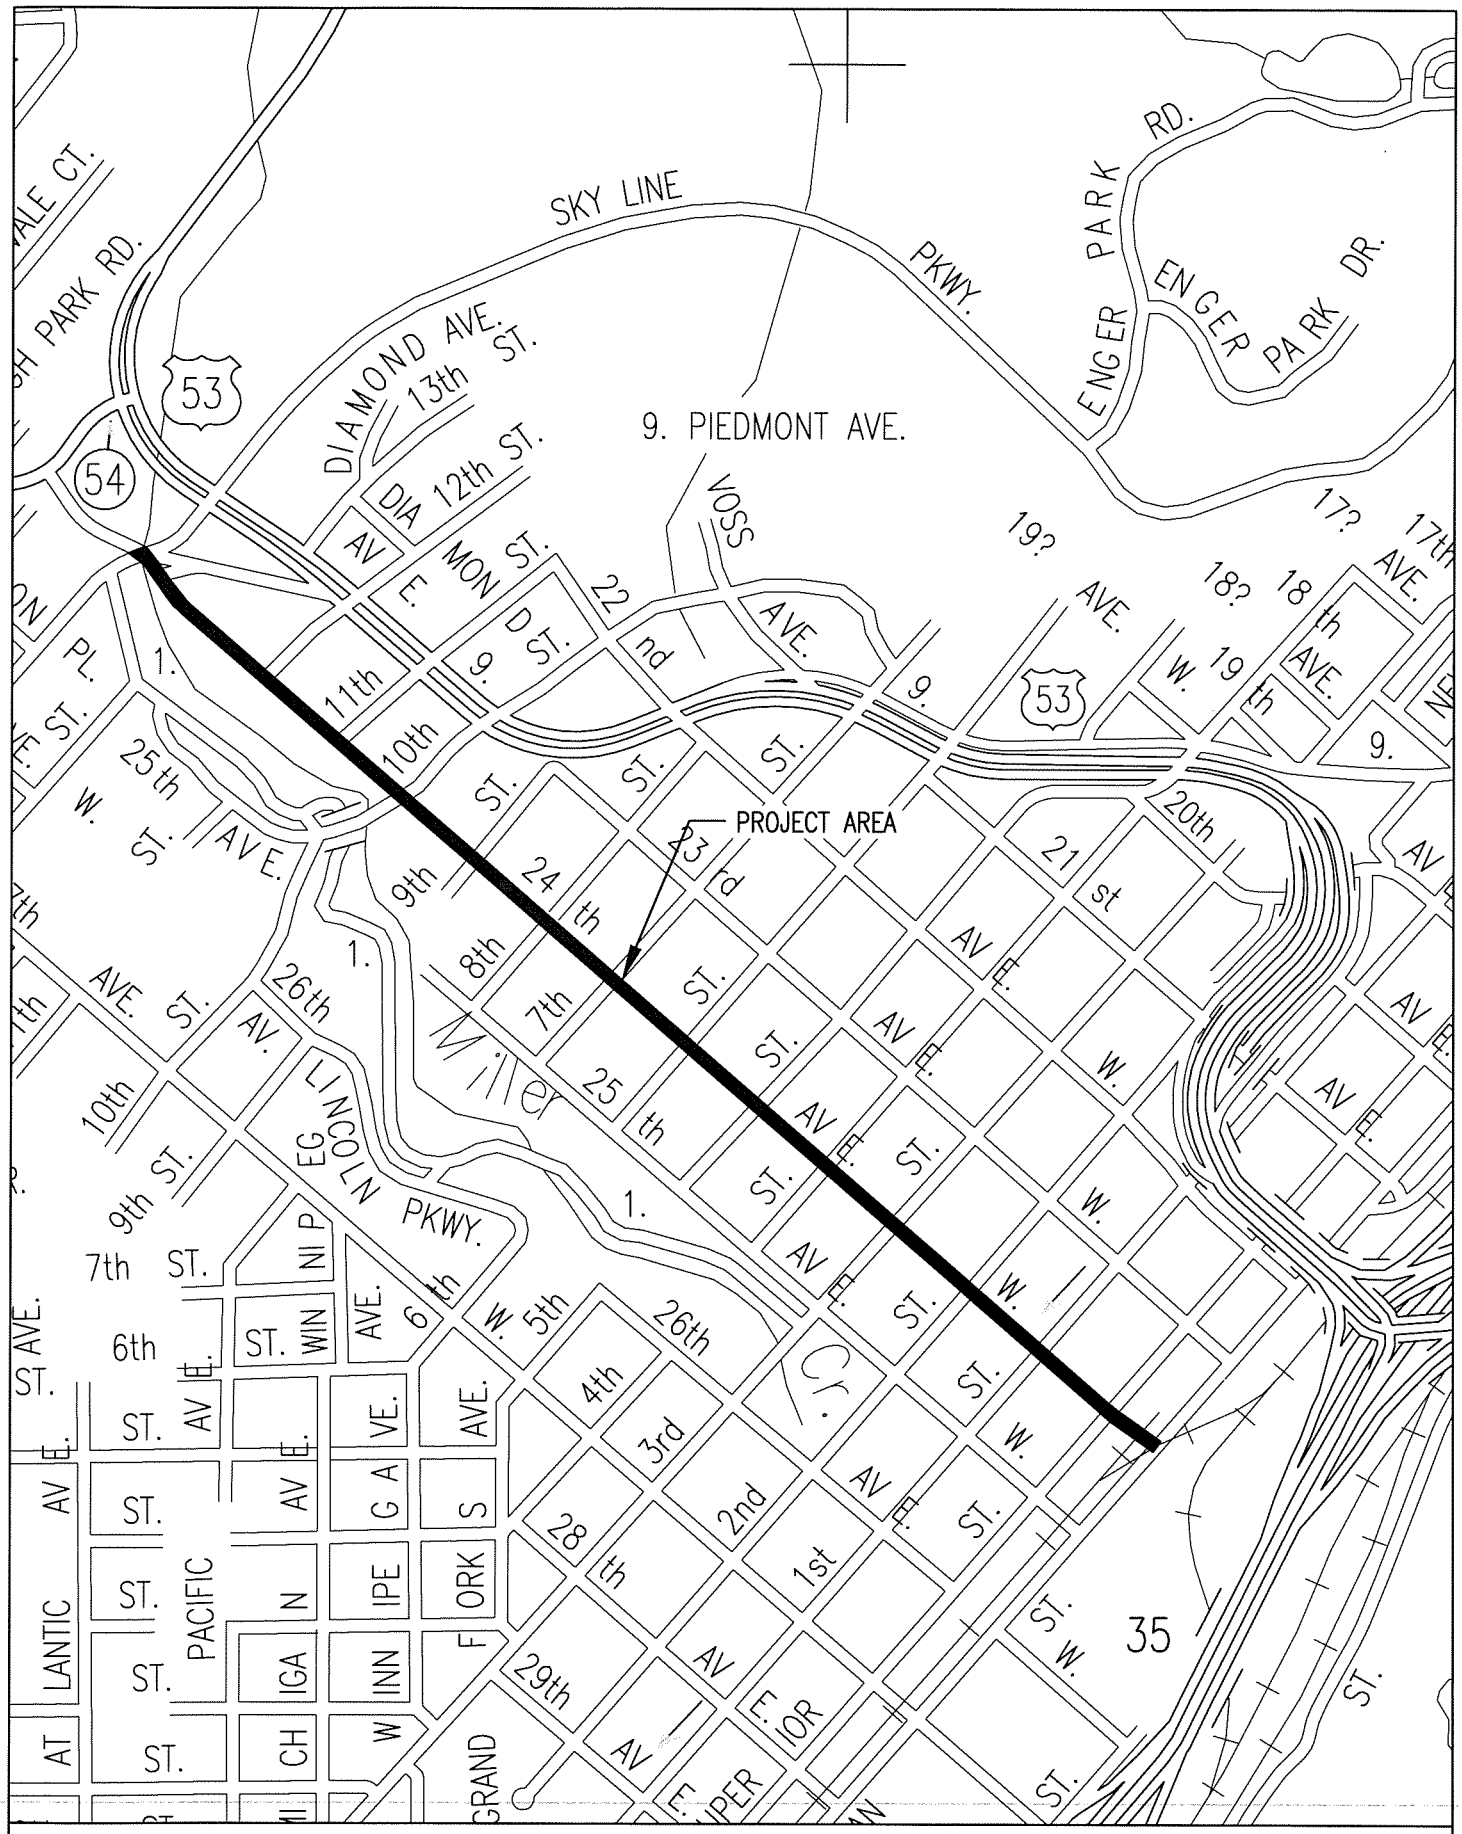

24TH AVE. W. FROM MICHIGAN ST. TO SKYLINE PKWY.

PROJECT #0826TR	CITY OF DULUTH DEPT. OF PUBLIC WORKS AND UTILITIES	NO SCALE