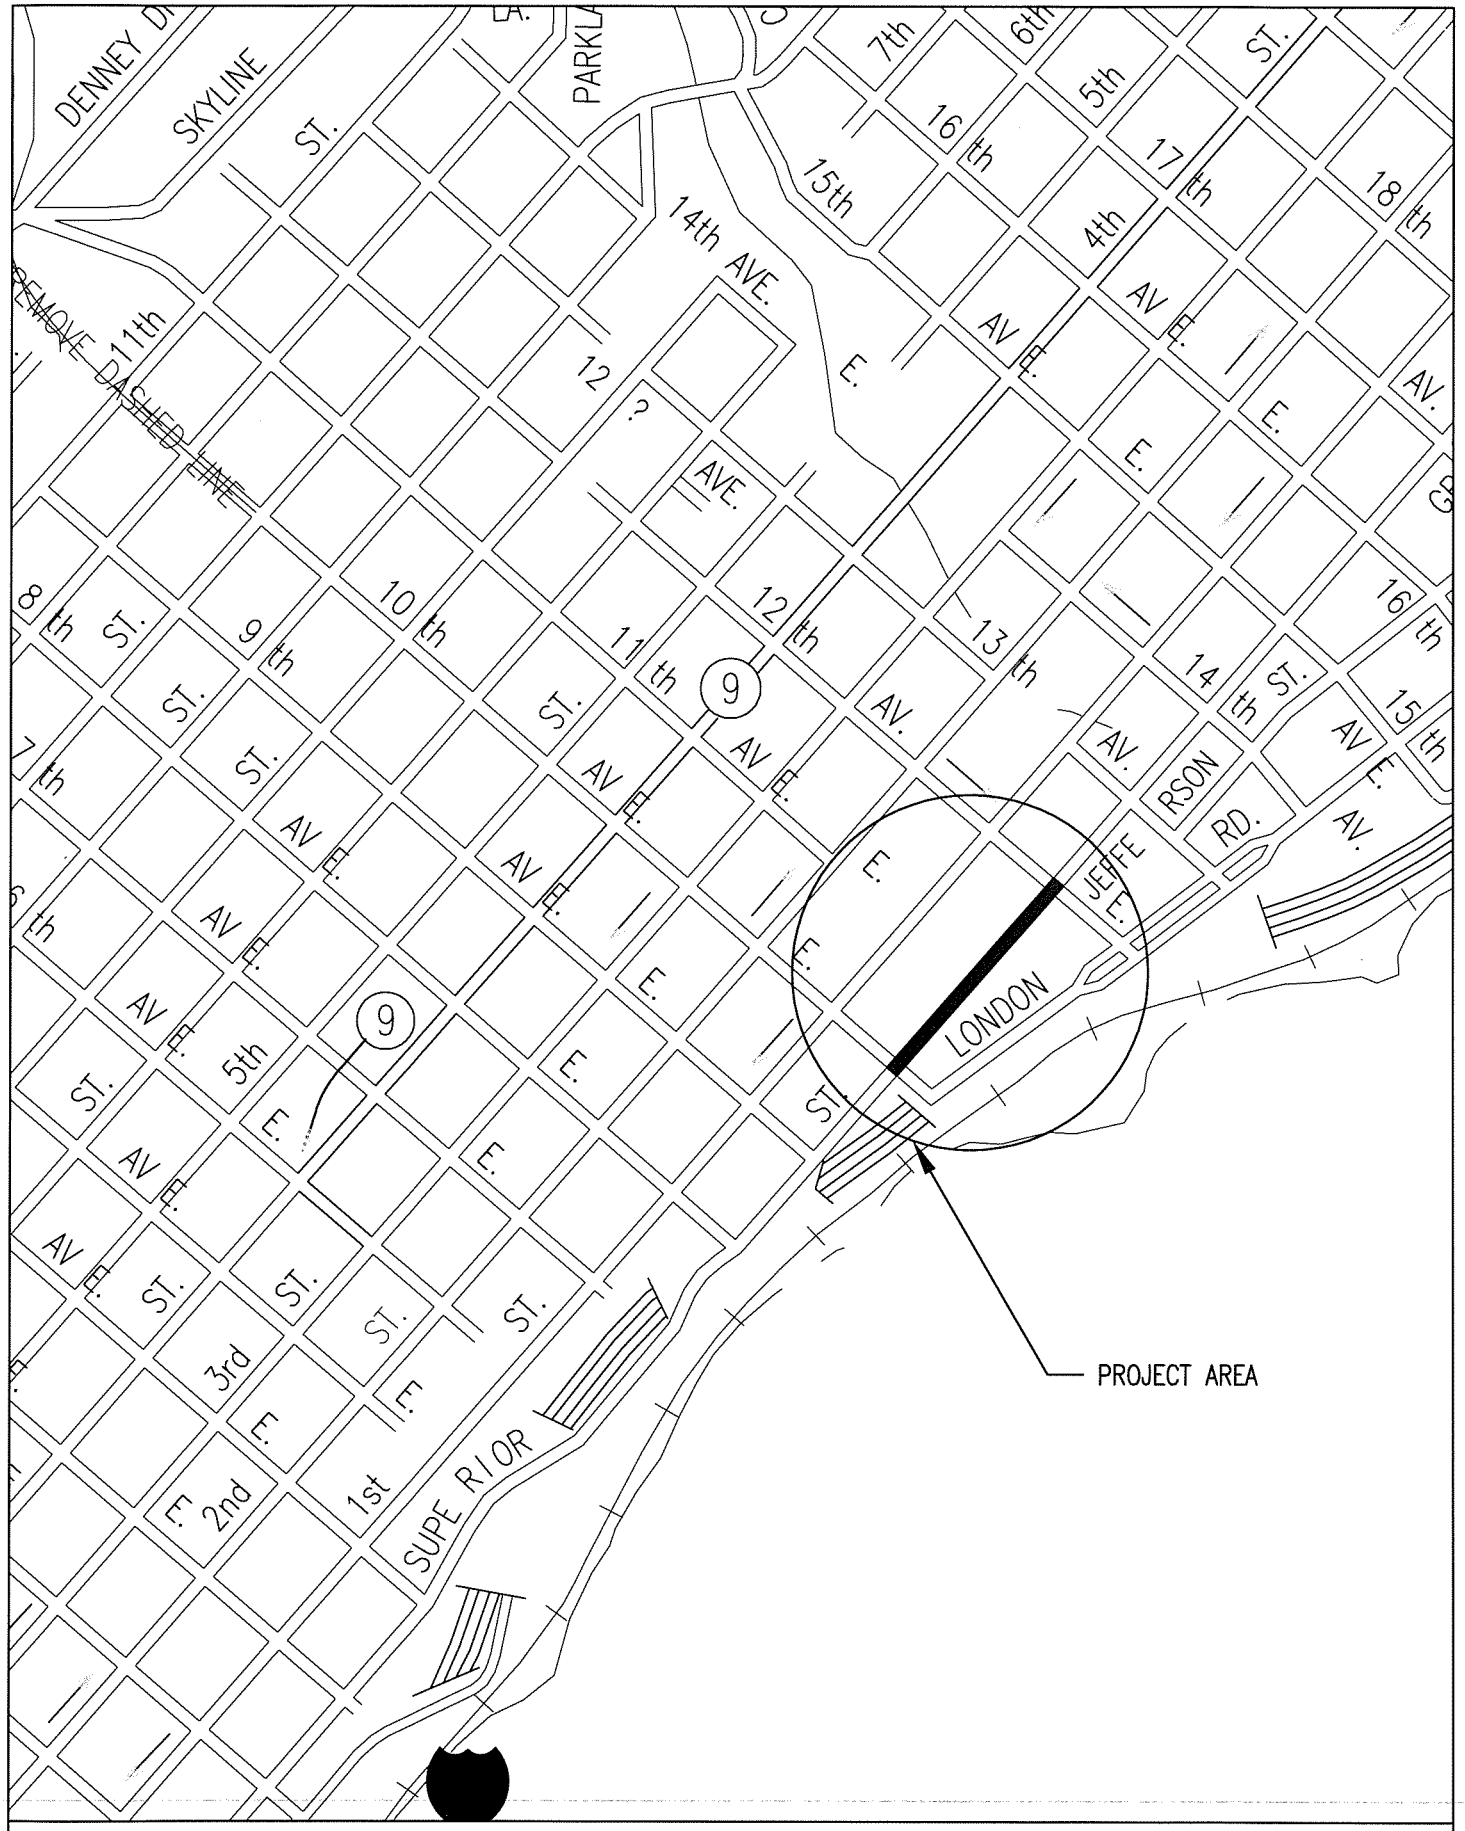

SUPERIOR ST. FROM 10TH AVE. E. TO 12TH AVE. E.

PROJECT #0827TR	CITY OF DULUTH DEPT. OF PUBLIC WORKS AND UTILITIES	NO SCALE