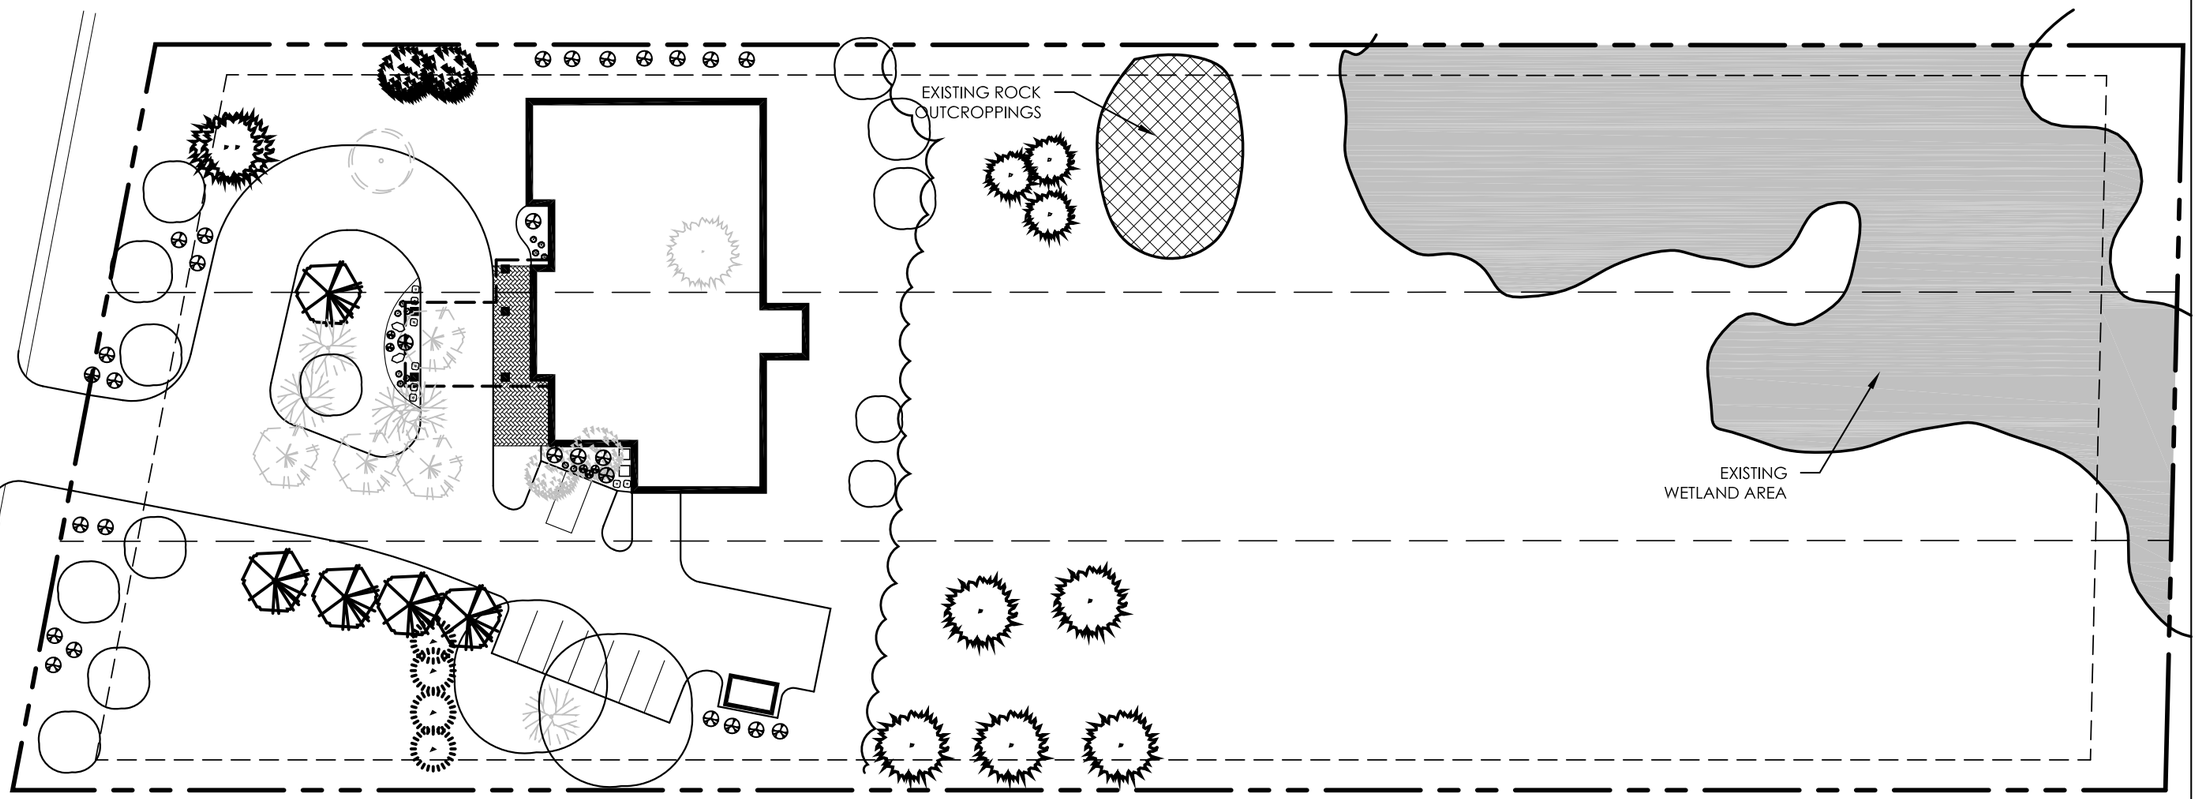

Existing Wetland Area

Existing Rock Outcropping Area

OVERALL LANDSCAPE PLAN
1" = 50'-0"

N

PRELIMINARY
Not For Construction 11.08.2013

architecture ADVANTAGE
a limited liability company
1434 East Superior Street - Duluth, Minnesota 55805
Phone: 218.724.5568 - Fax: 218.724.5589; EMail: info@architectureadvantage.com

Beehive Homes Assisted Living
Duluth, MN

PROJECT NO: 1321
DRAWN BY:
CHECKED BY:

RELEASE DATE:

REVISIONS:

SHEET NO.
L-1