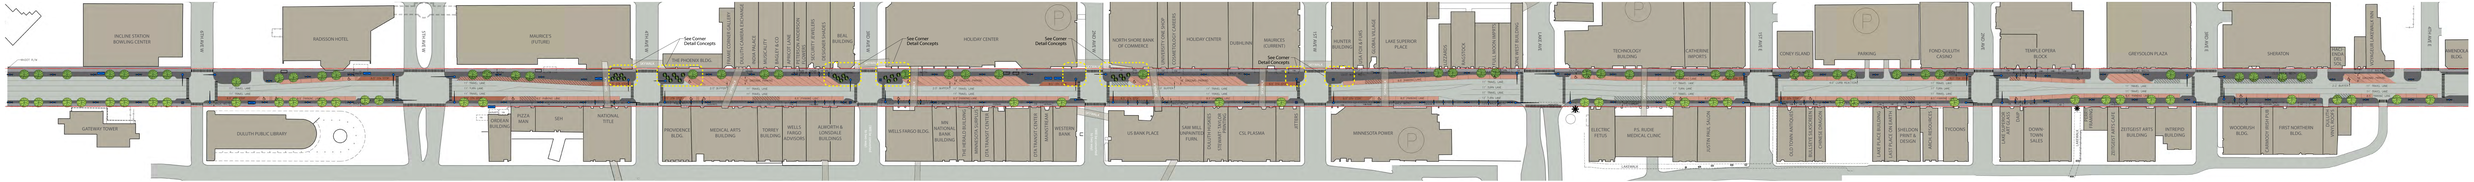

LEGEND

- RIGHT OF WAY LINE
- SIDEWALK PEDESTRIAN ZONE
- SIDEWALK AMENITY ZONE
- PARKING
- LOADING ZONE
- TRANSIT STOP
- SIGNAL POLE W/ STREET LIGHT
- TRAFFIC SIGNAL (NO ARM)
- STREET LIGHT (DOUBLE LUMINAIRE)
- BANNER POLE
- TRASH RECEPTACLE
- GATEWAY ELEMENT

DRAFT STREETSCAPE LAYOUT PLAN

SUPERIOR STREET RECONSTRUCTION WORK SESSION 06/23/2015 LHB | SRF Consulting Group | City of Duluth

LEGEND

- RIGHT OF WAY LINE
- SIDEWALK PEDESTRIAN ZONE
- SIDEWALK AMENITY ZONE
- PARKING
- LOADING ZONE
- TRANSIT STOP
- SIGNAL POLE W/ STREET LIGHT
- TRAFFIC SIGNAL (NO ARM)
- STREET LIGHT (DOUBLE LUMINAIRE)
- BANNER POLE
- TRASH RECEPTACLE
- GATEWAY ELEMENT

DRAFT STREETSCAPE LAYOUT PLAN

LHB | SRF Consulting Group | City of Duluth WORK SESSION 06/23/2014 SUPERIOR STREET RECONSTRUCTION