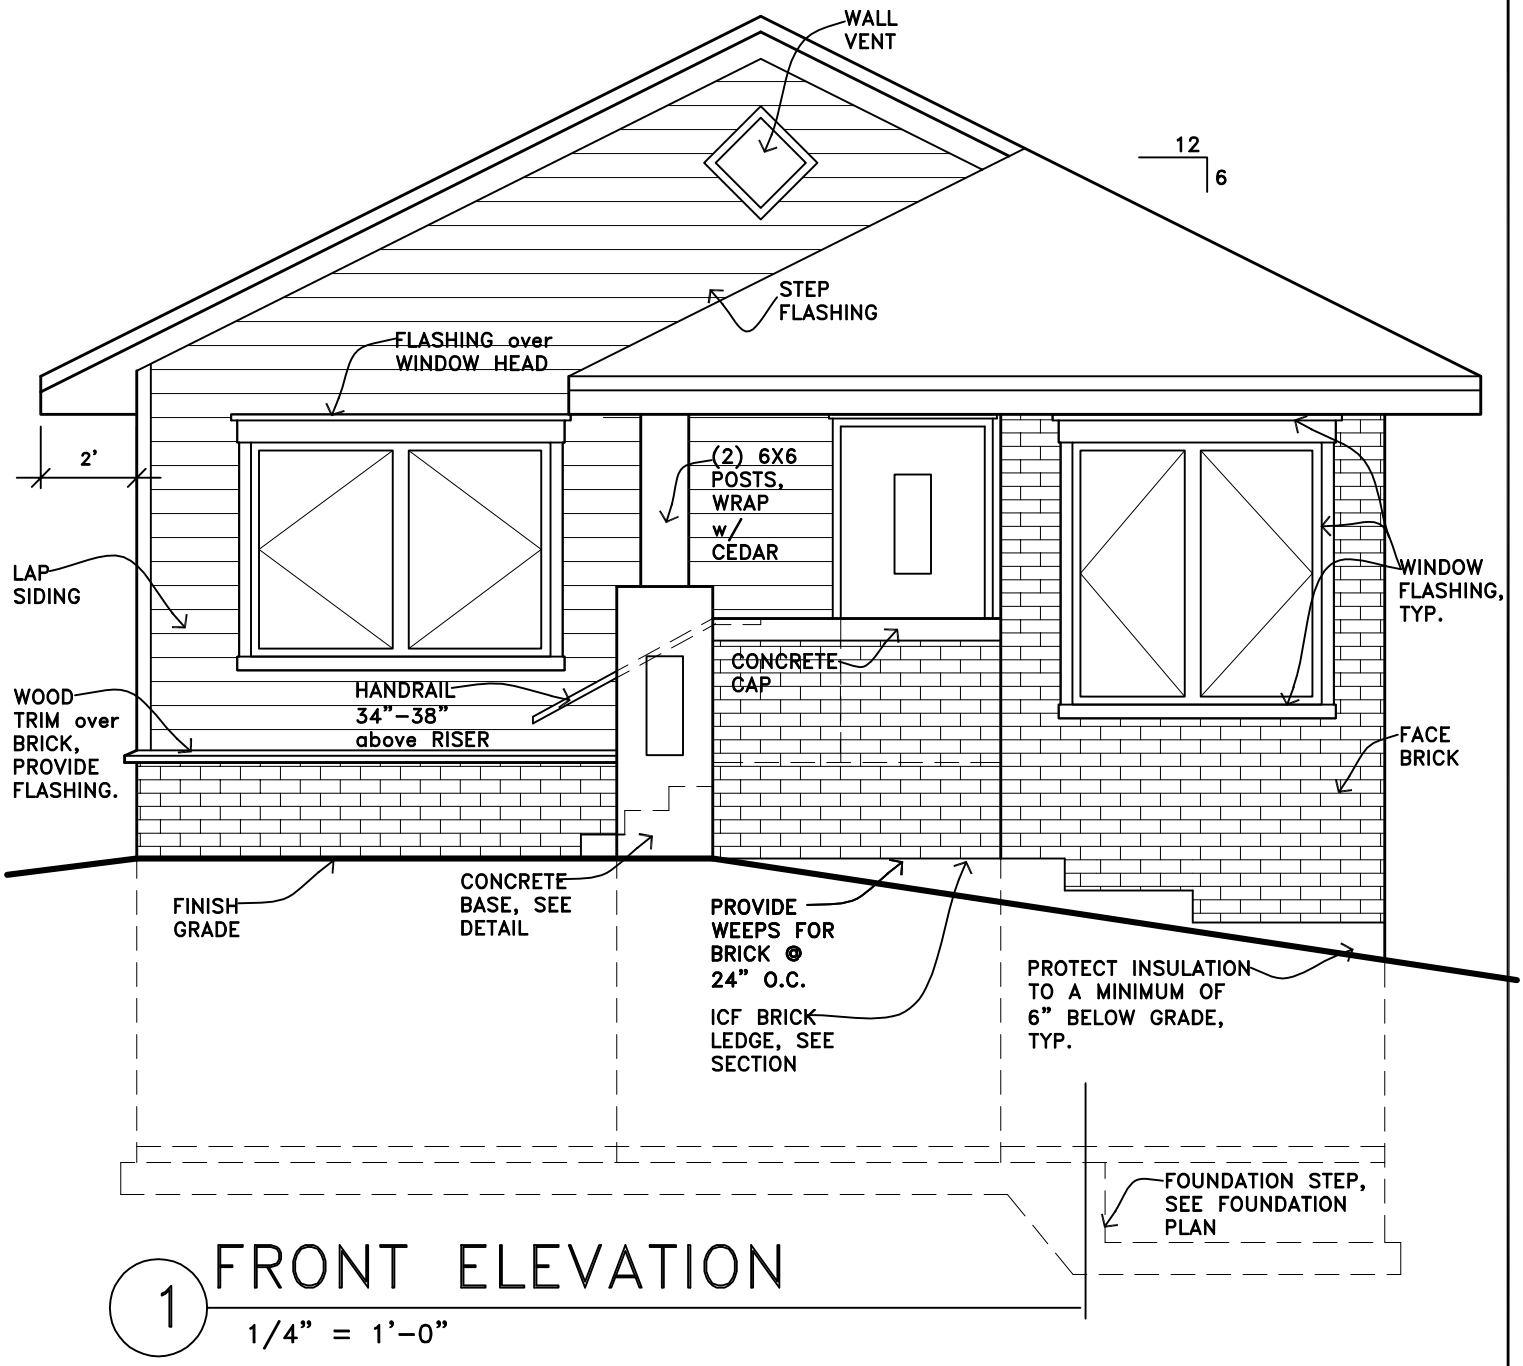

1 FRONT ELEVATION

1/4" = 1'–0"

THE CITY OF DULUTH MINNESOTA

SAMPLE
RESIDENTIAL ELEVATION
EXAMPLE NOT FOR CONSTRUCTION

Date:	2/19/2015
Job No.:	BUILDING ELEVATION
Drawn By:	RDA
Revised:	3/5/2015
Approved By:	DWN
Sheet:	A3