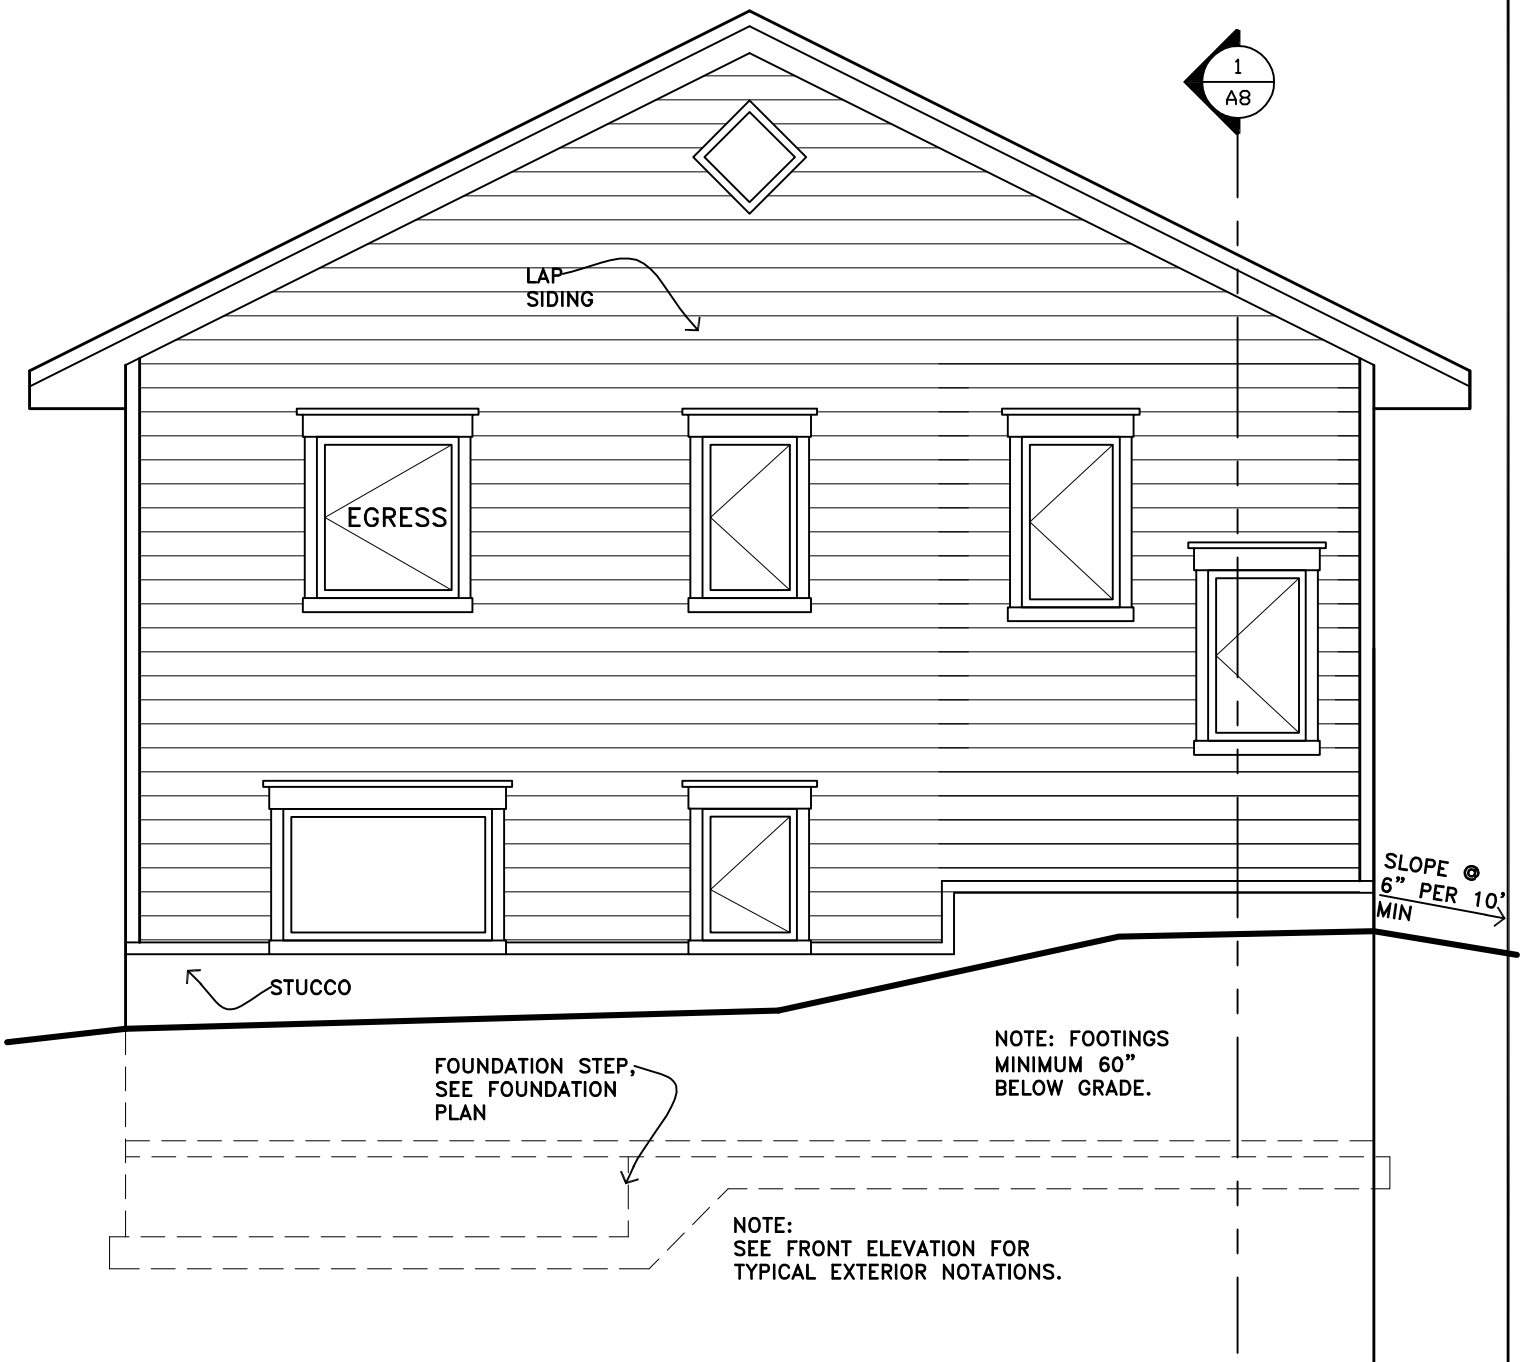

1 NORTH ELEVATION

1/4"=1'-0"

THE CITY OF DULUTH MINNESOTA

SAMPLE RESIDENTIAL ELEVATION

EXAMPLE NOT FOR CONSTRUCTION

Date:	2/15/2015
Job No.:	SAMPLE ELEVATION
Drawn By:	RDA
Revised:	3/5/2015
Approved By:	DWN
Sheet:	A5