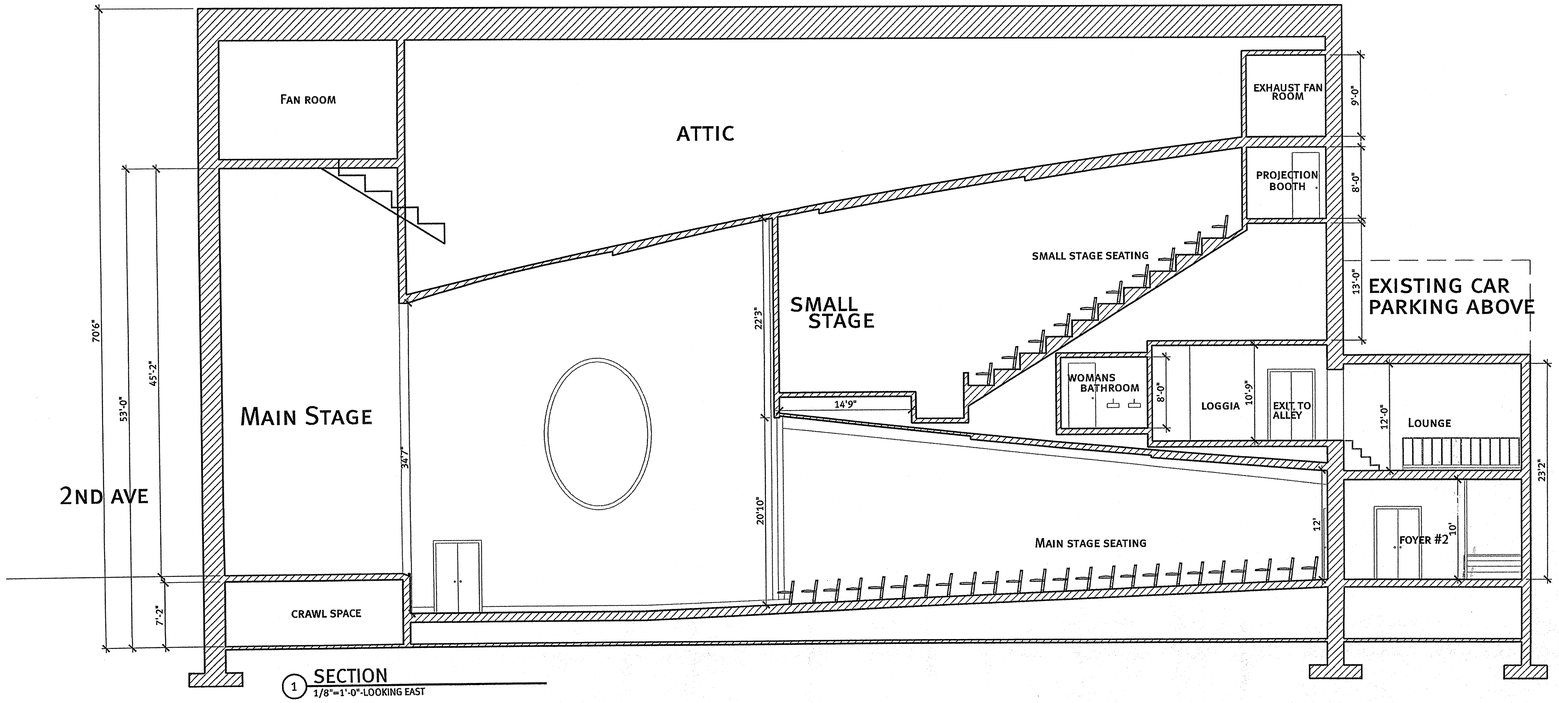

1 SECTION
1/8"=1'-0"-LOOKING EAST

3 2ND AVE ELEVATION
1/8"=1'-0" -LOOKING EAST

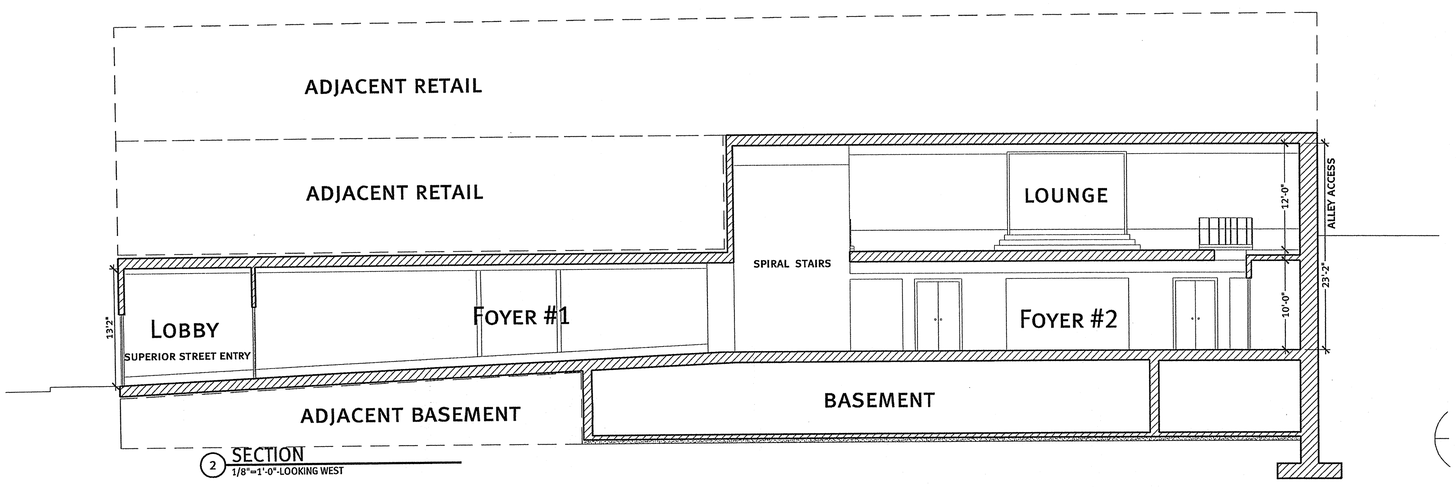

2 SECTION
1/8"=1'-0"-LOOKING WEST