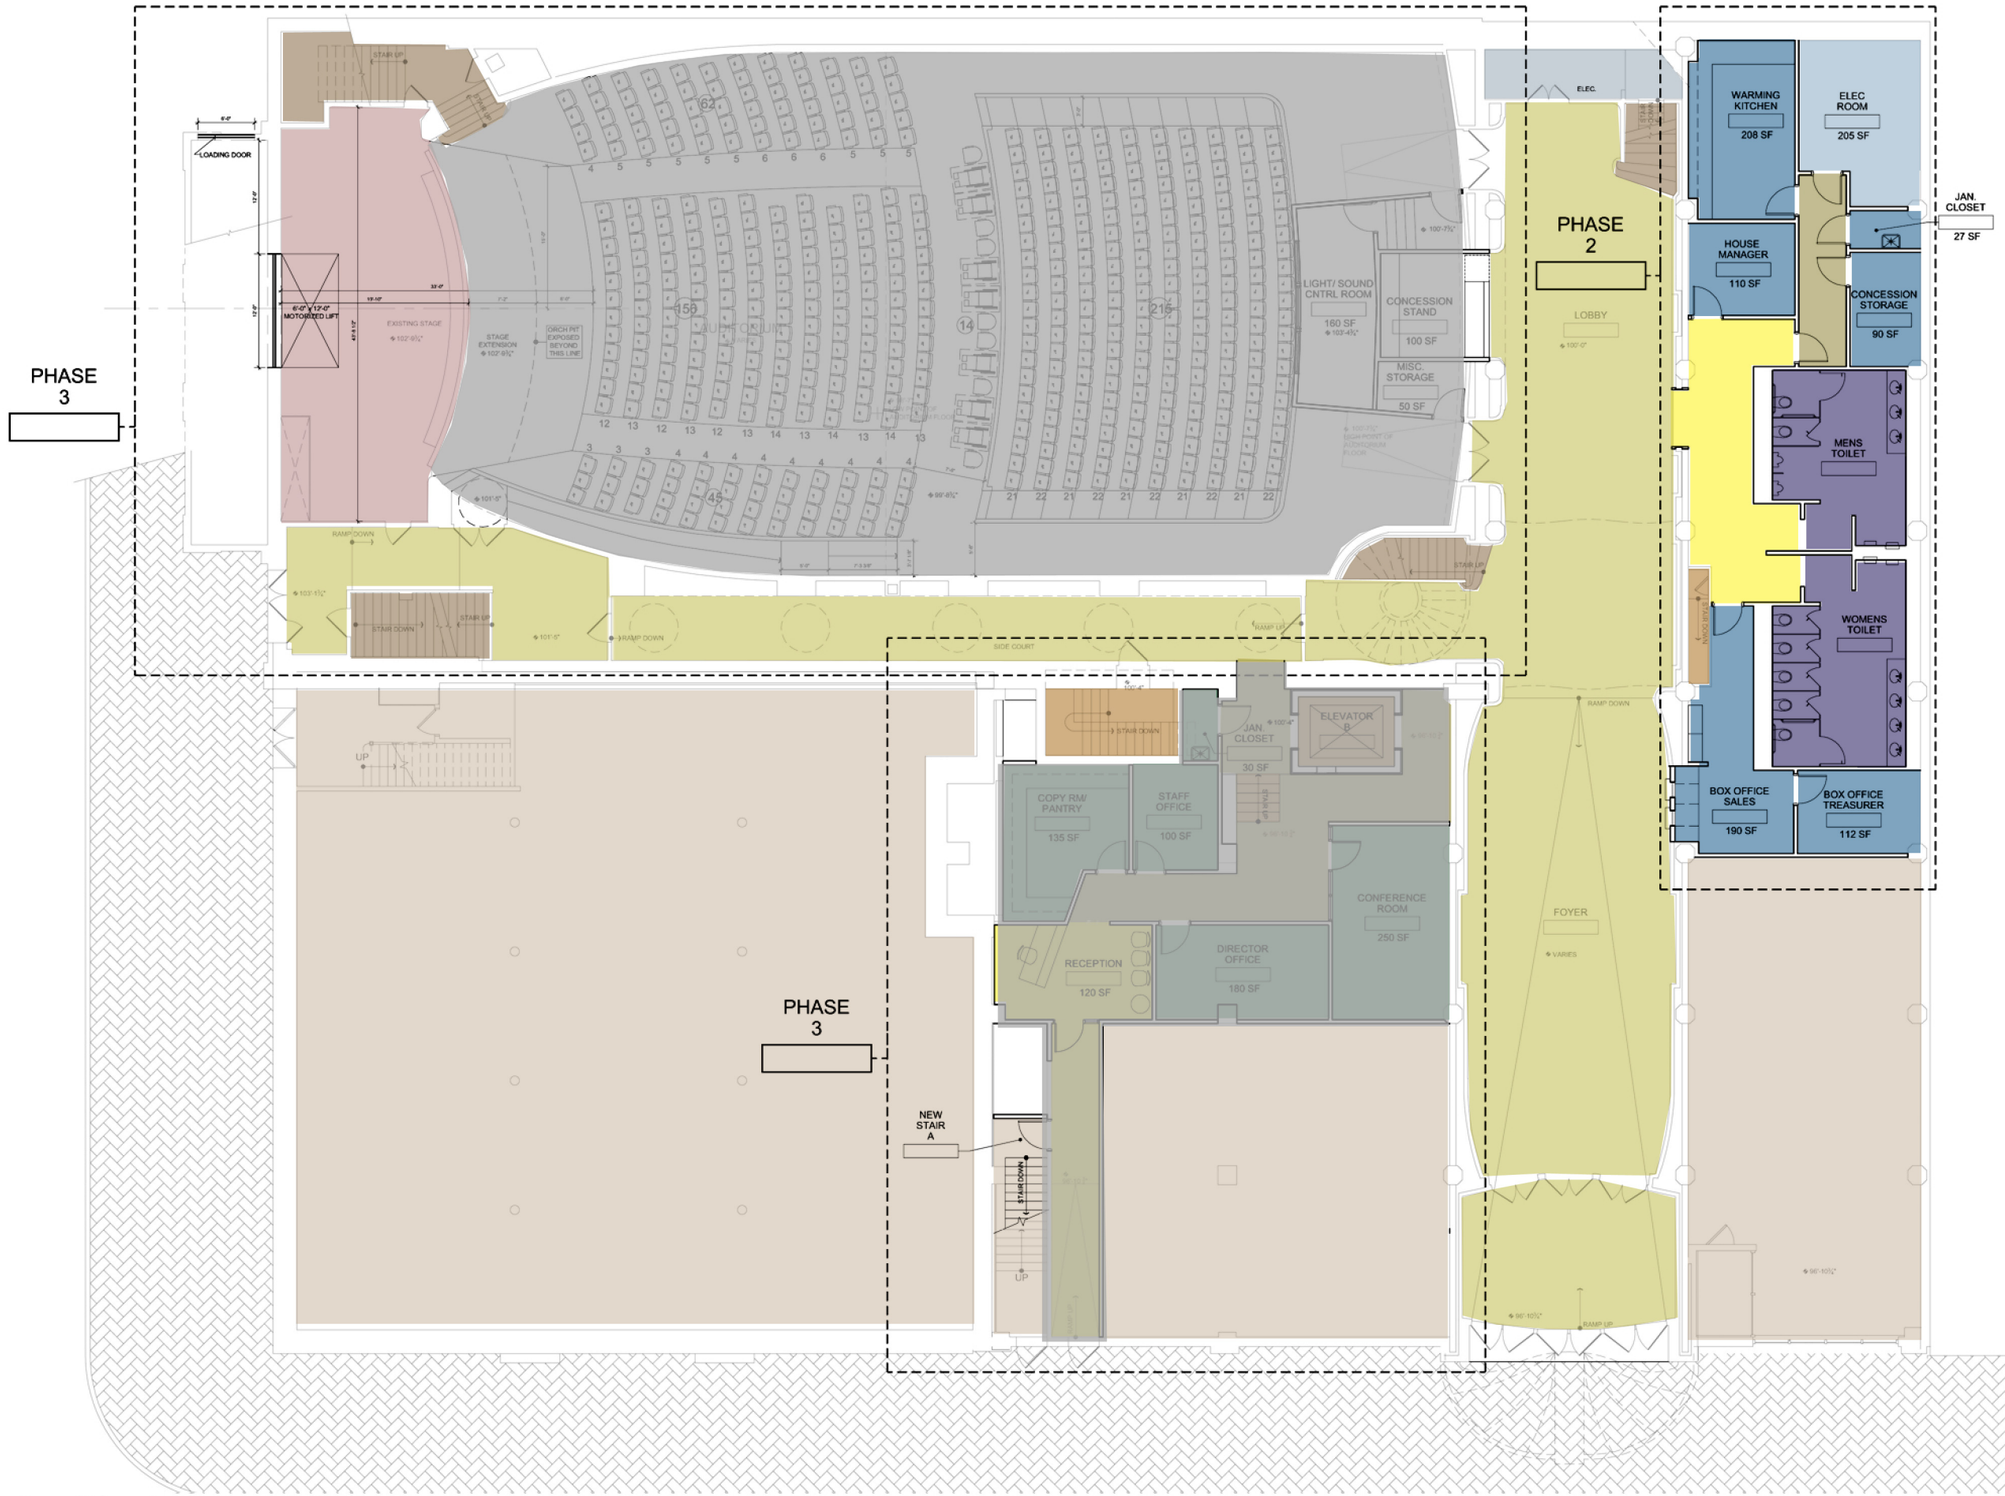

Auditorium Level Plan

NORSHOR THEATRE - DULUTH, MN - 10118.00

0 4 8 16 32

Westlake Reed Leskosky / SJA Architects

North

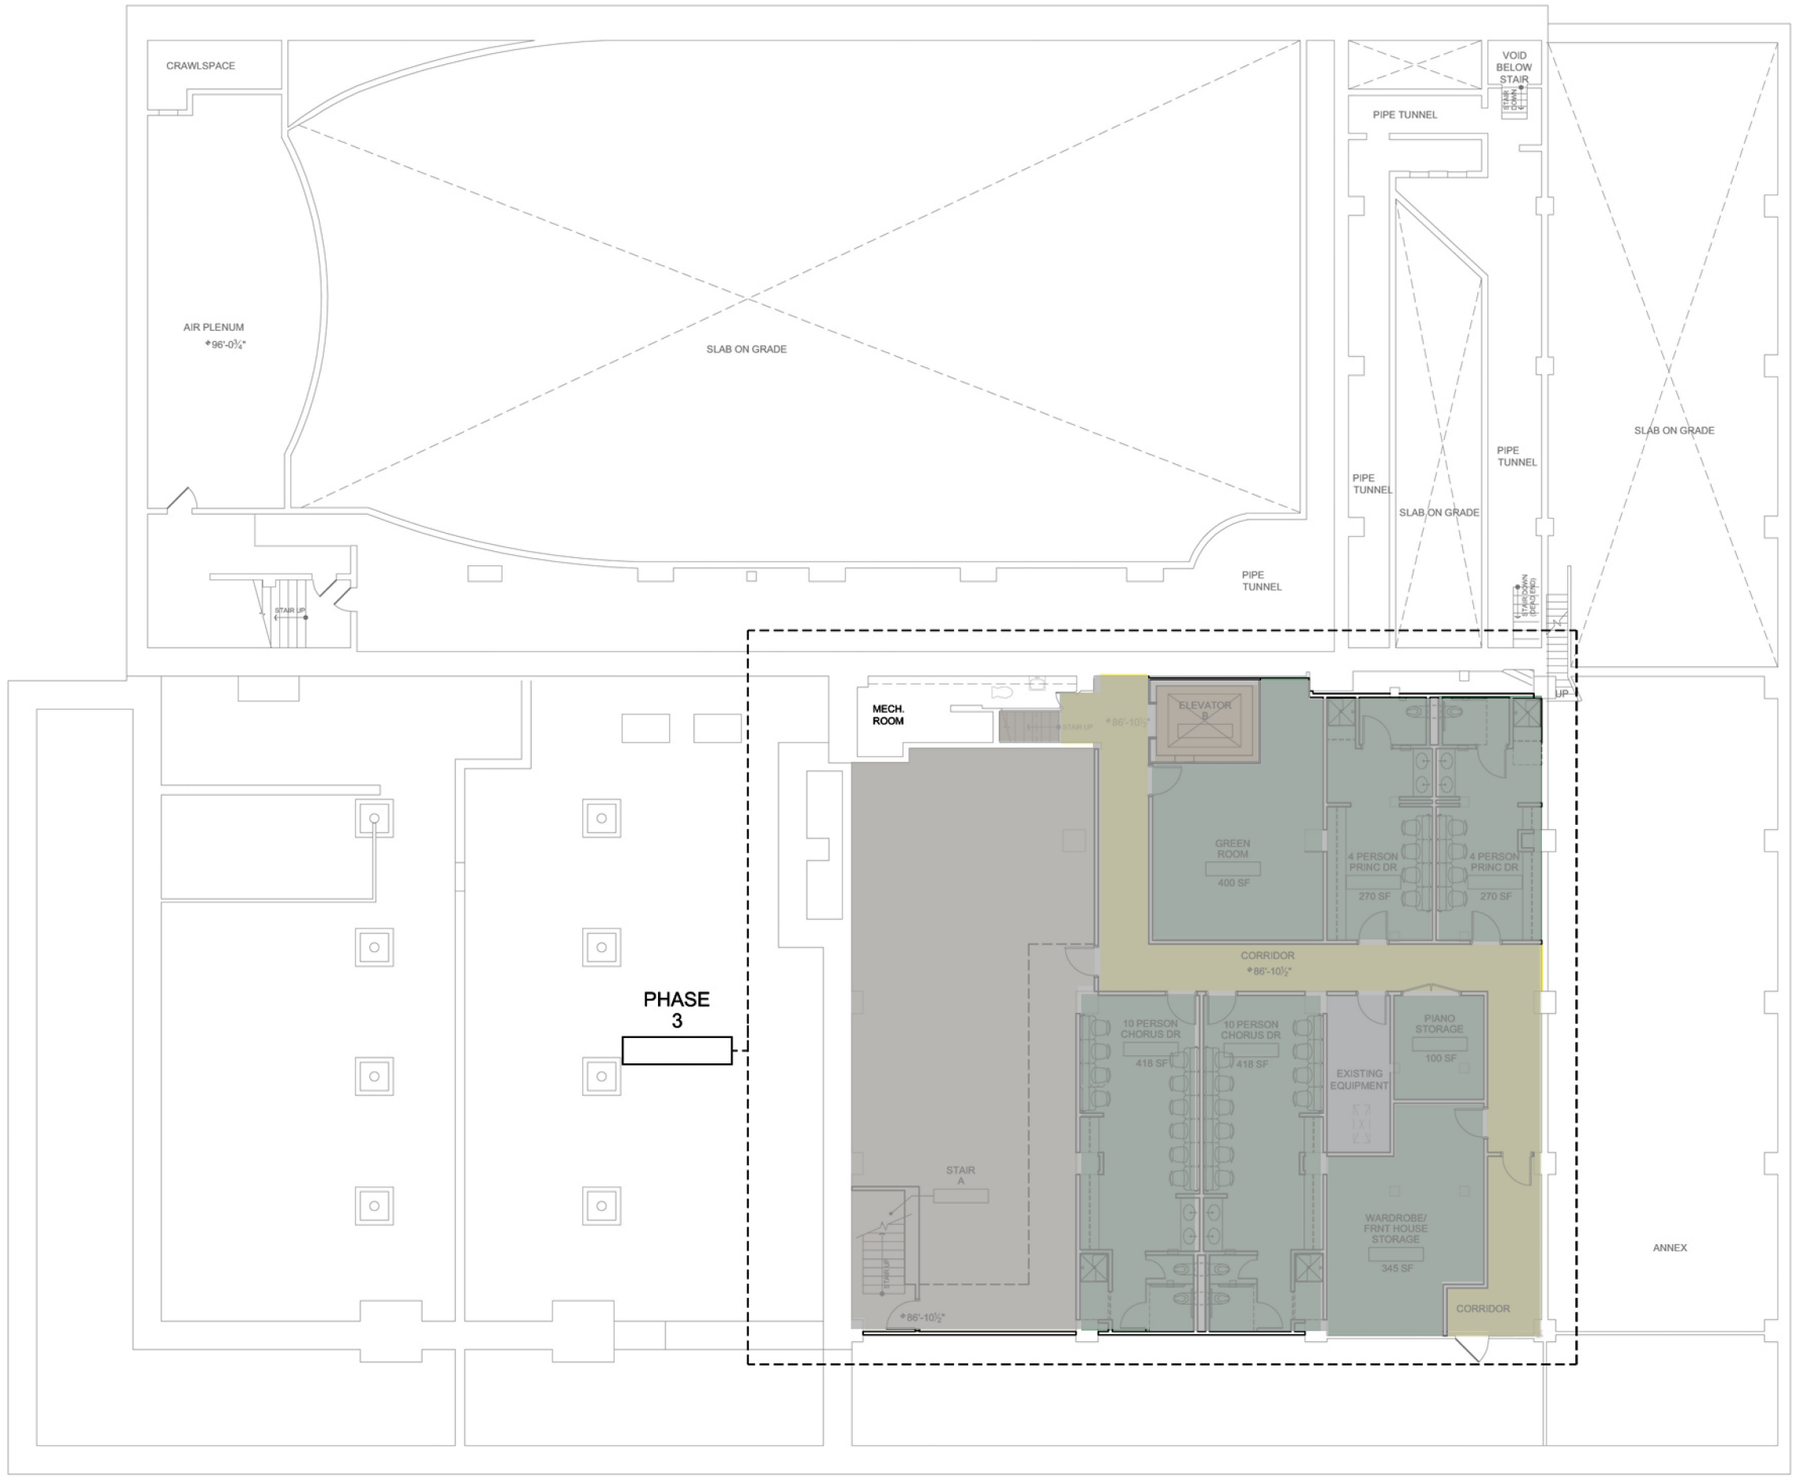

Basement Level Plan

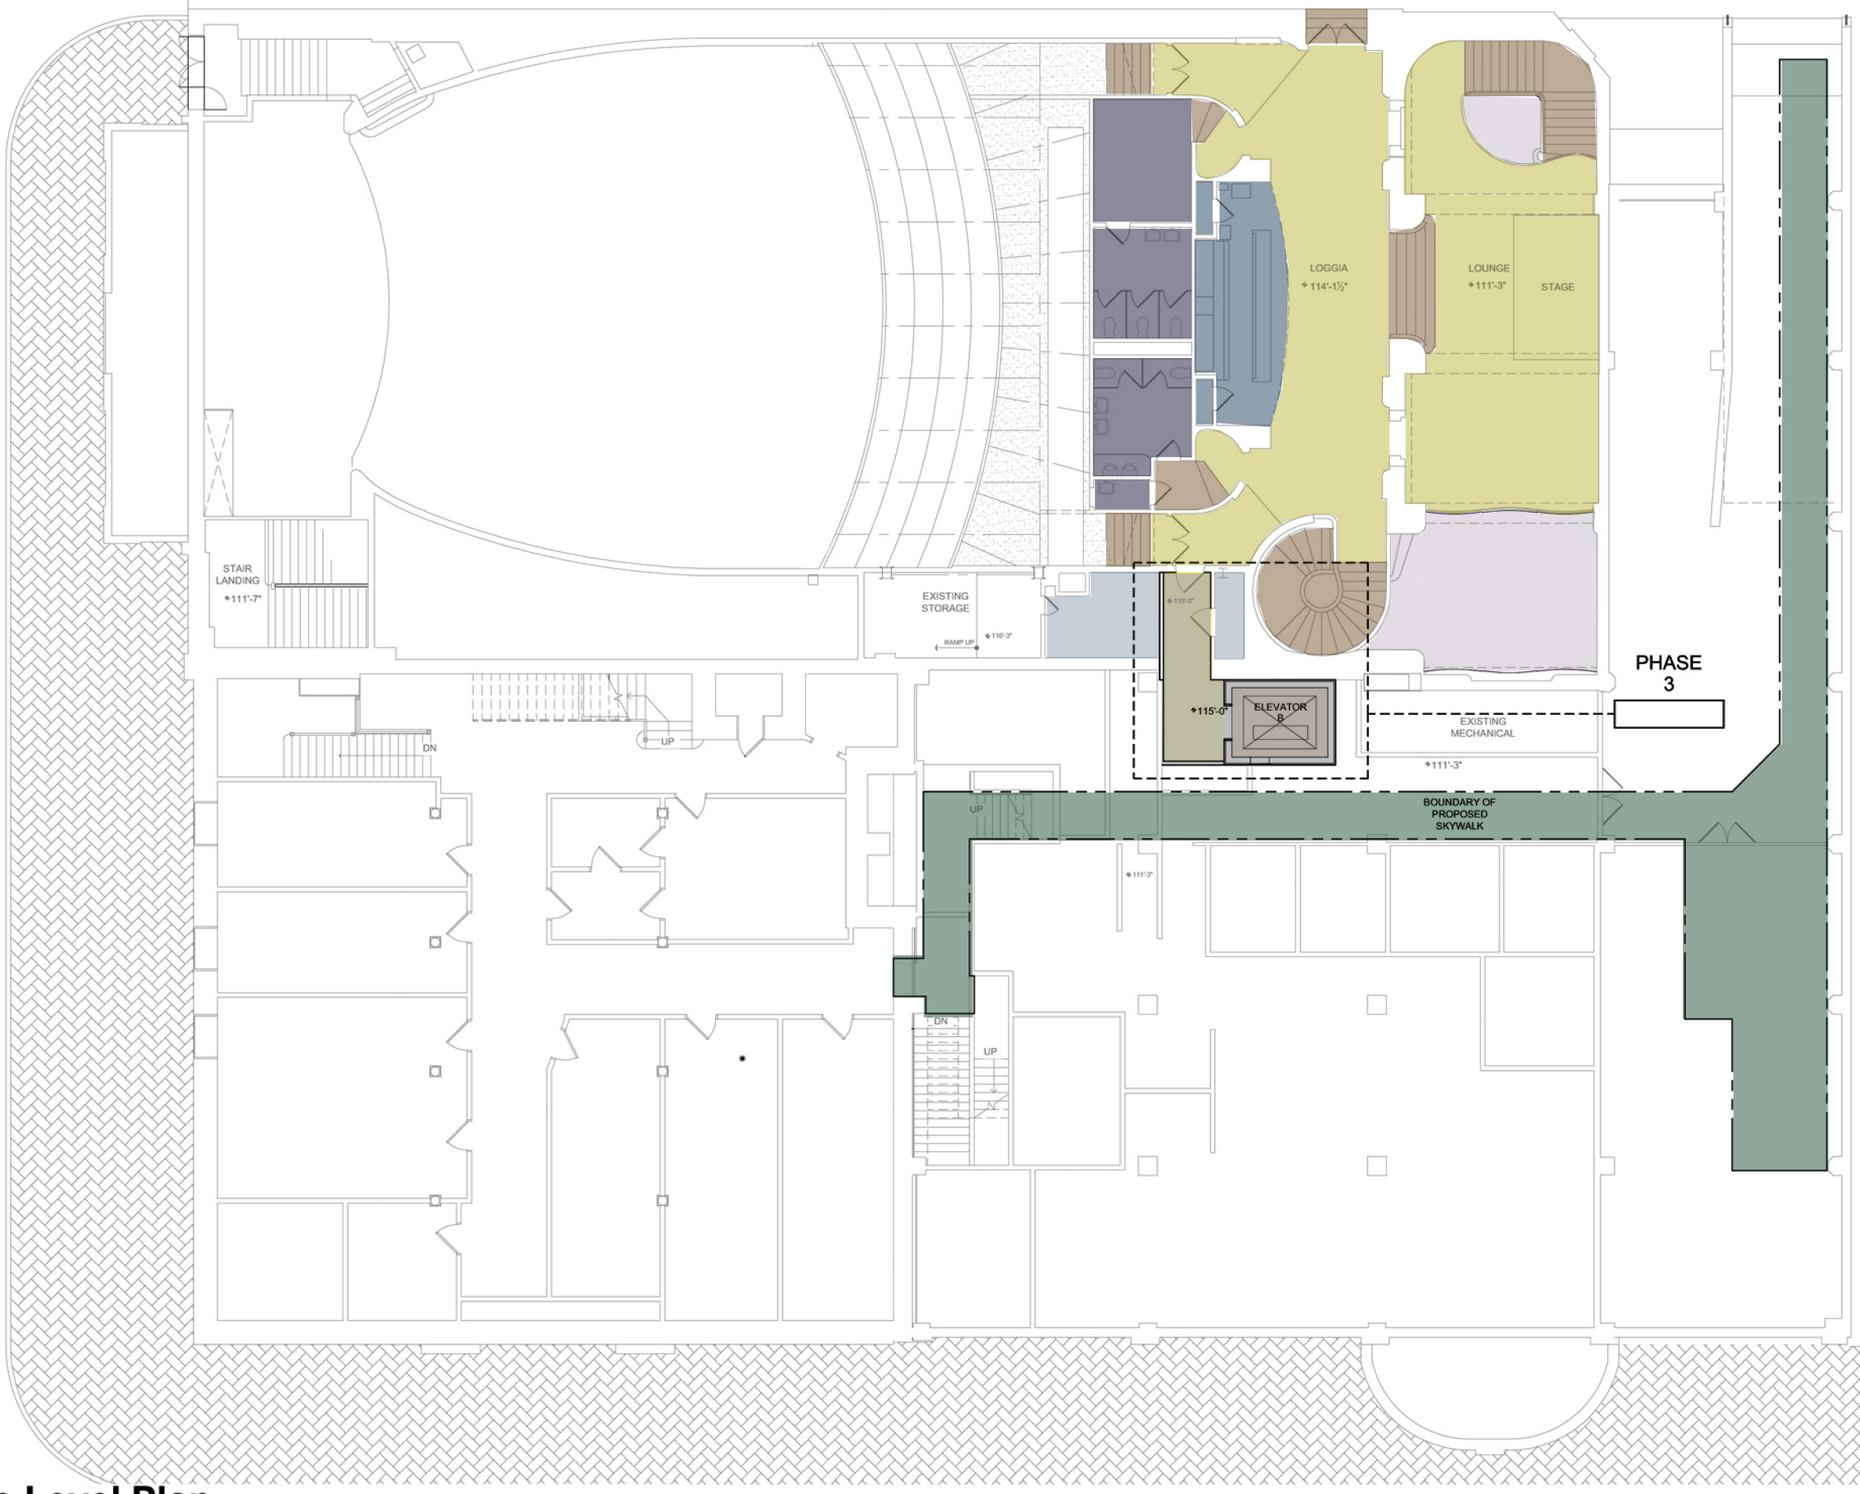

Lounge Level Plan

NORSHOR THEATRE - DULUTH, MN - 10118.00

0 4 8 16 32

Westlake Reed Leskosky / SJA Architects

North

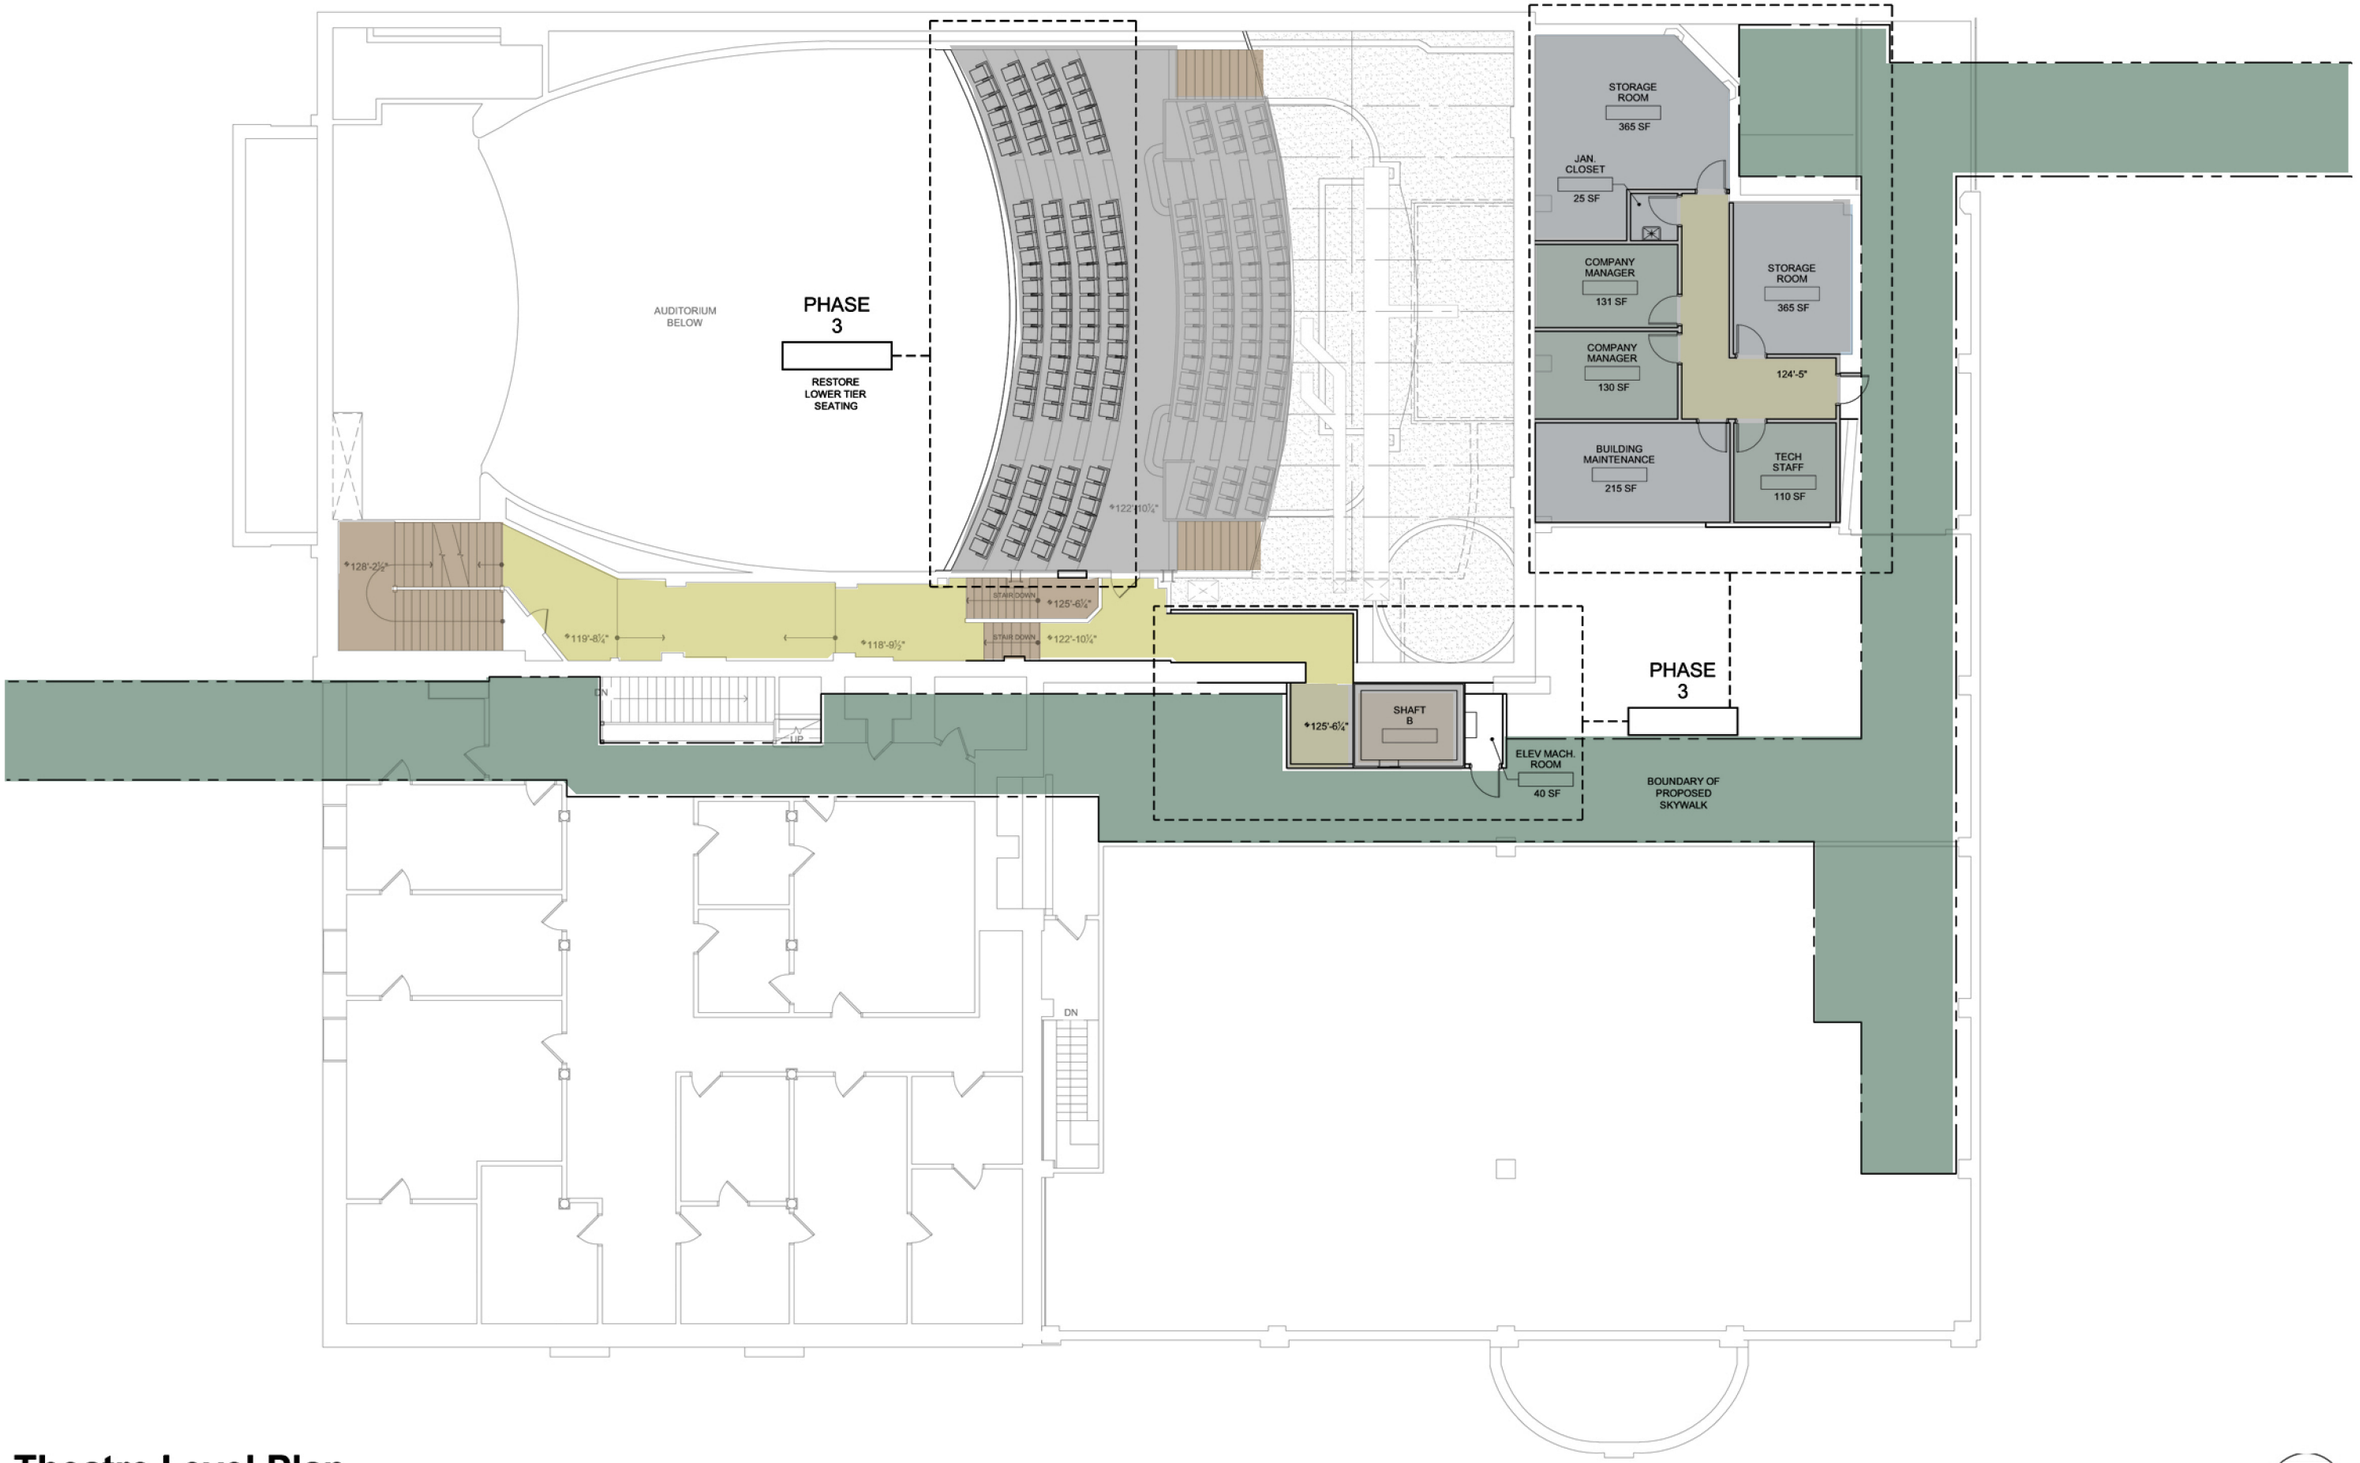

Theatre Level Plan

NORSHOR THEATRE - DULUTH, MN - 10118.00

0 4 8 16 32

Westlake Reed Leskosky / SJA Architects

North

PHASE 3

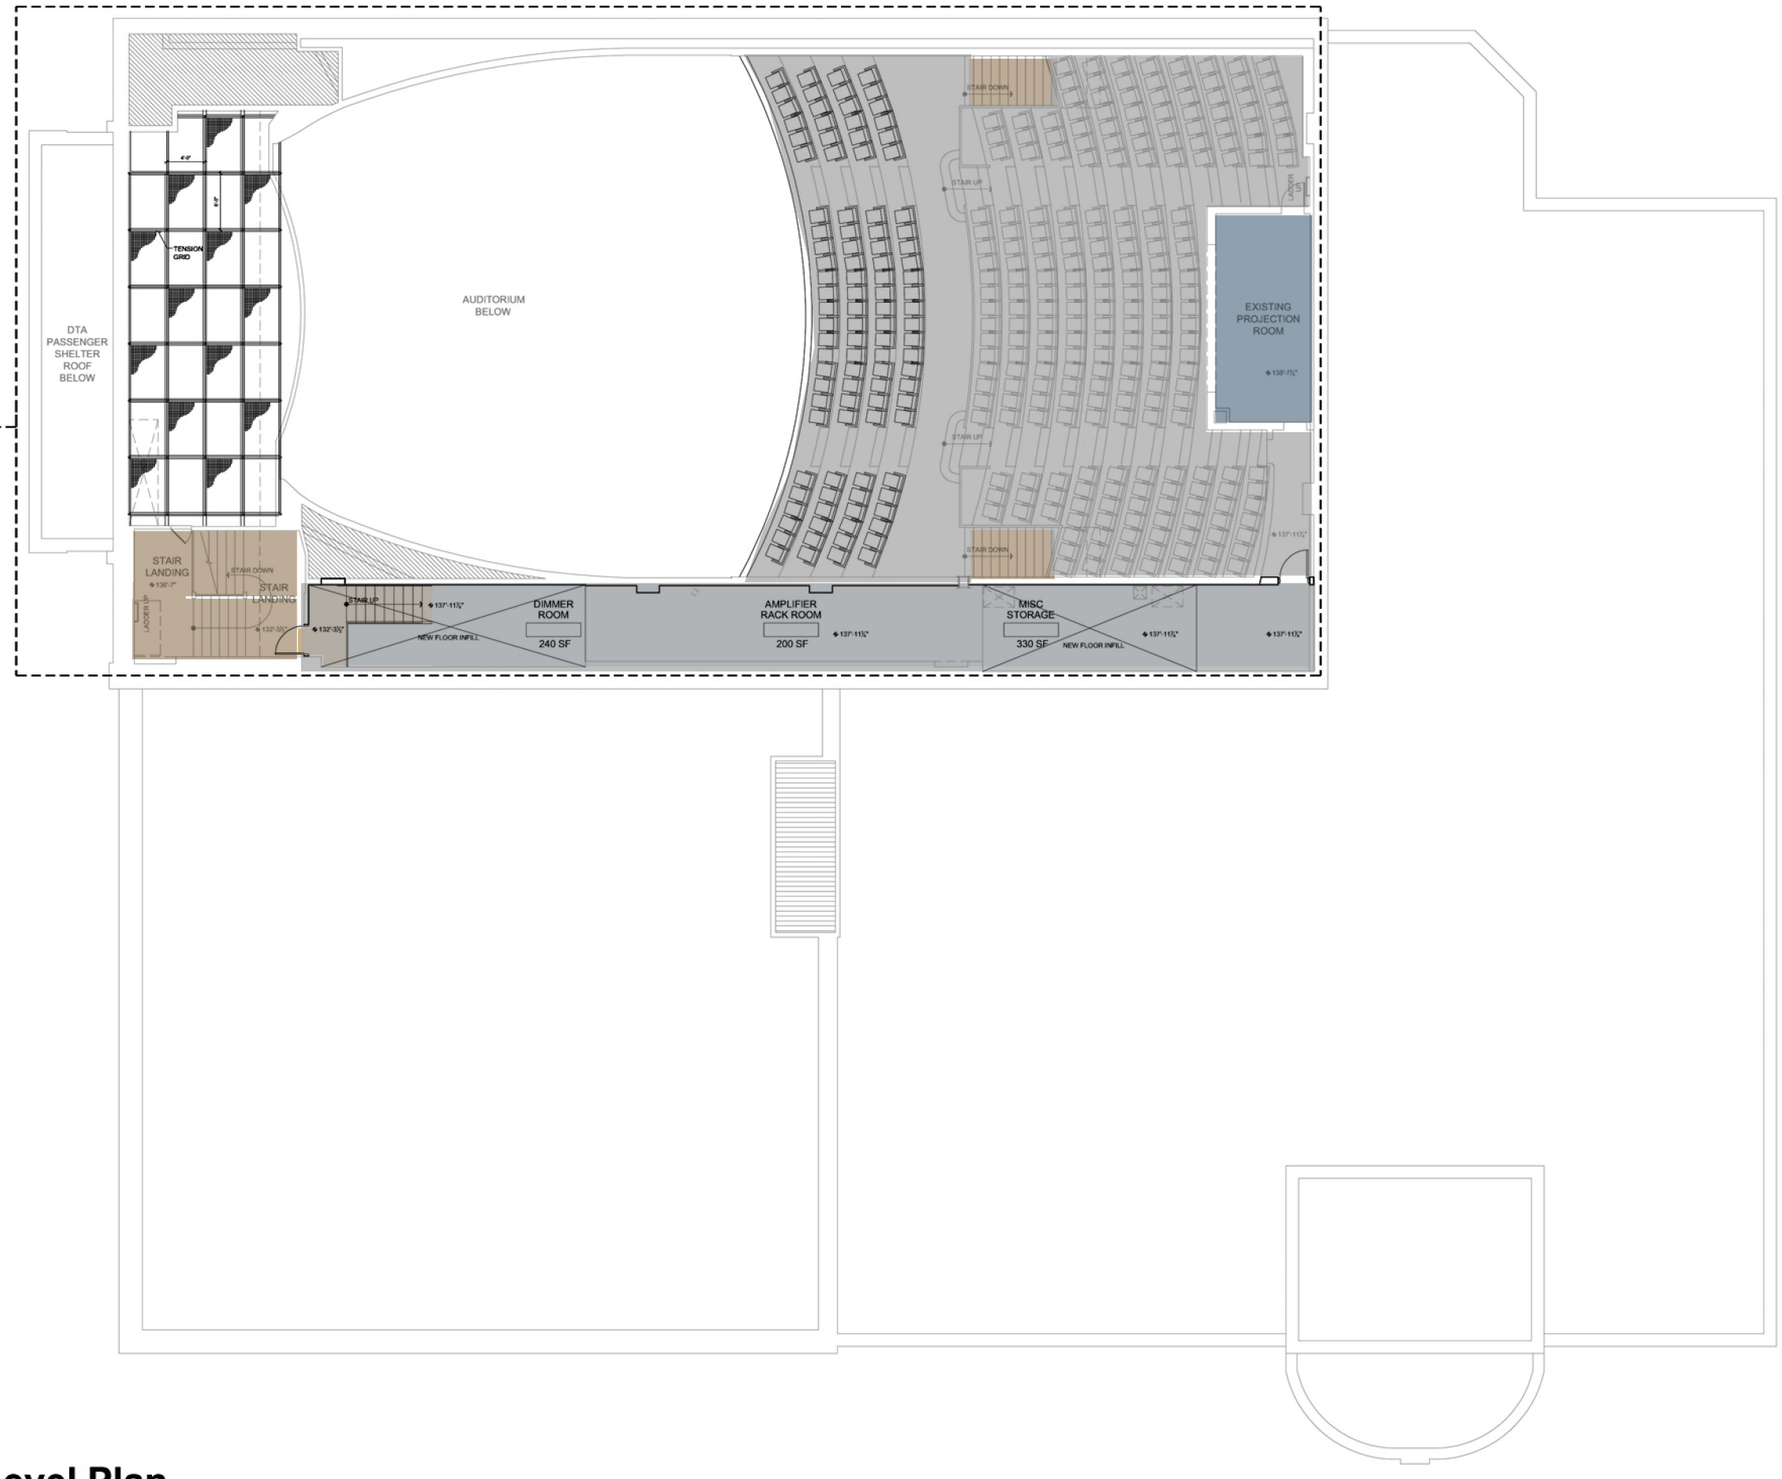

Balcony Level Plan

NORSHOR THEATRE - DULUTH, MN - 10118.00

0 4 8 16 32

Westlake Reed Leskosky / SJA Architects

North

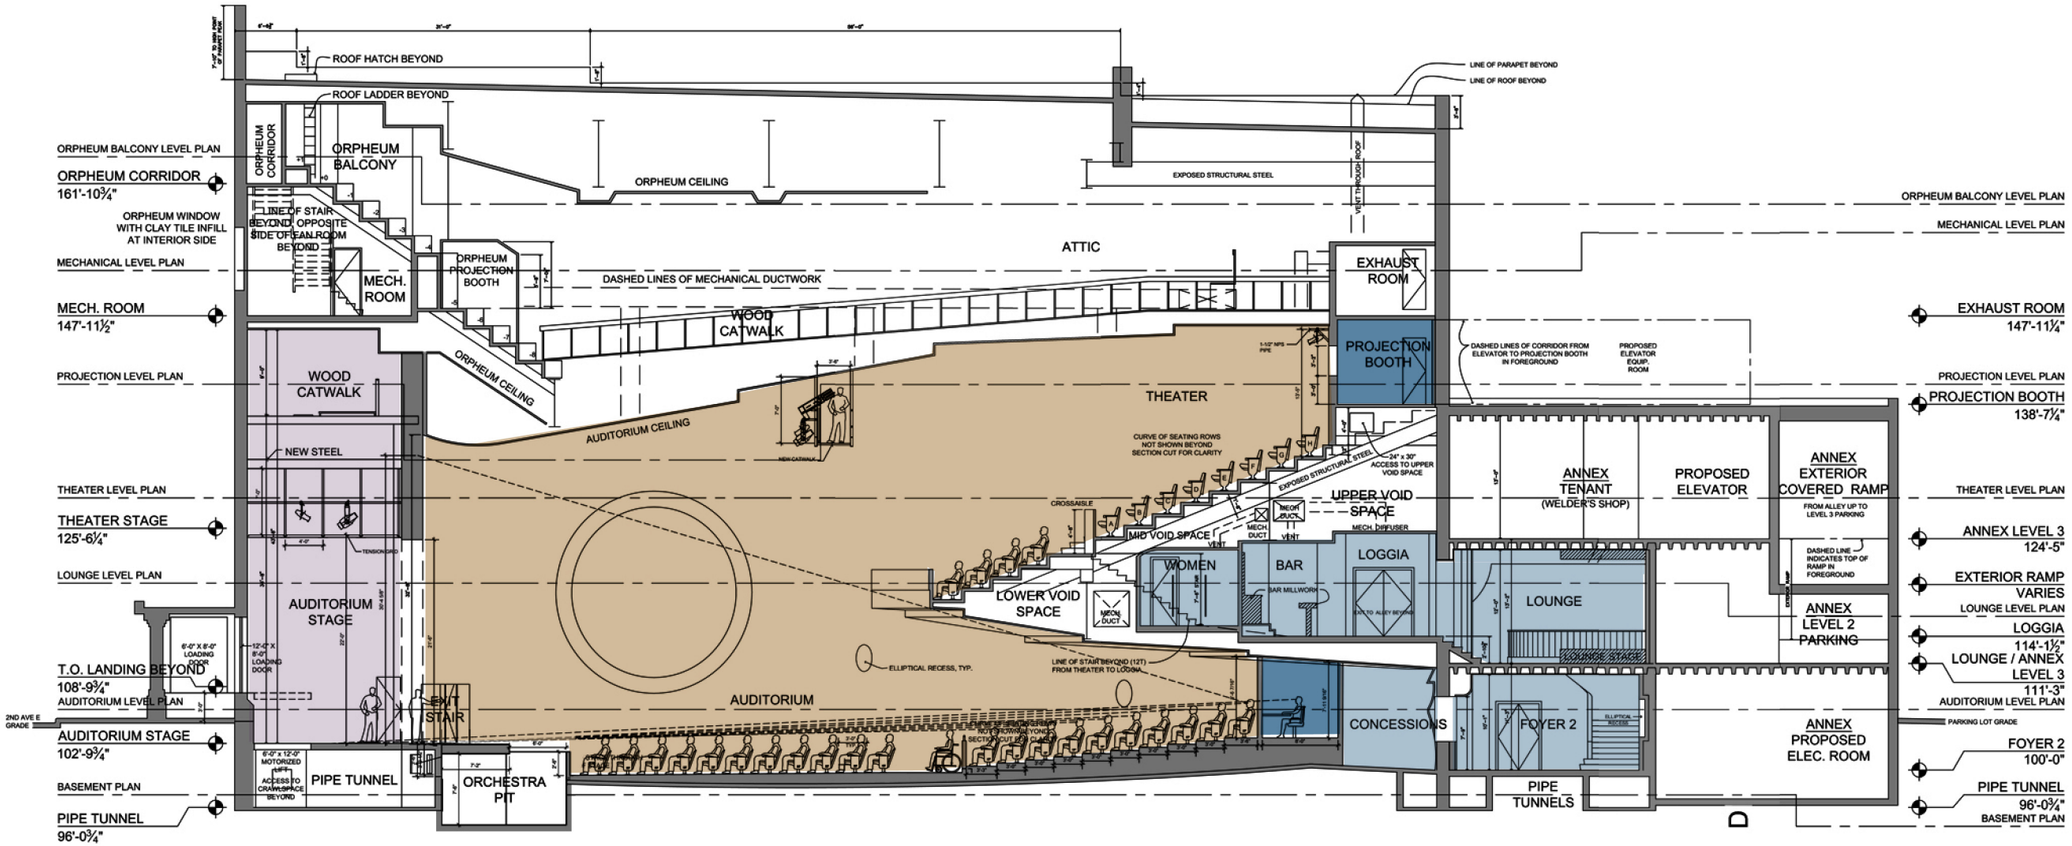

Building Section Through Auditorium

NORSHOR THEATRE - DULUTH, MN - 10118.00

0 4 8 16 32

Westlake Reed Leskosky / SJA Architects