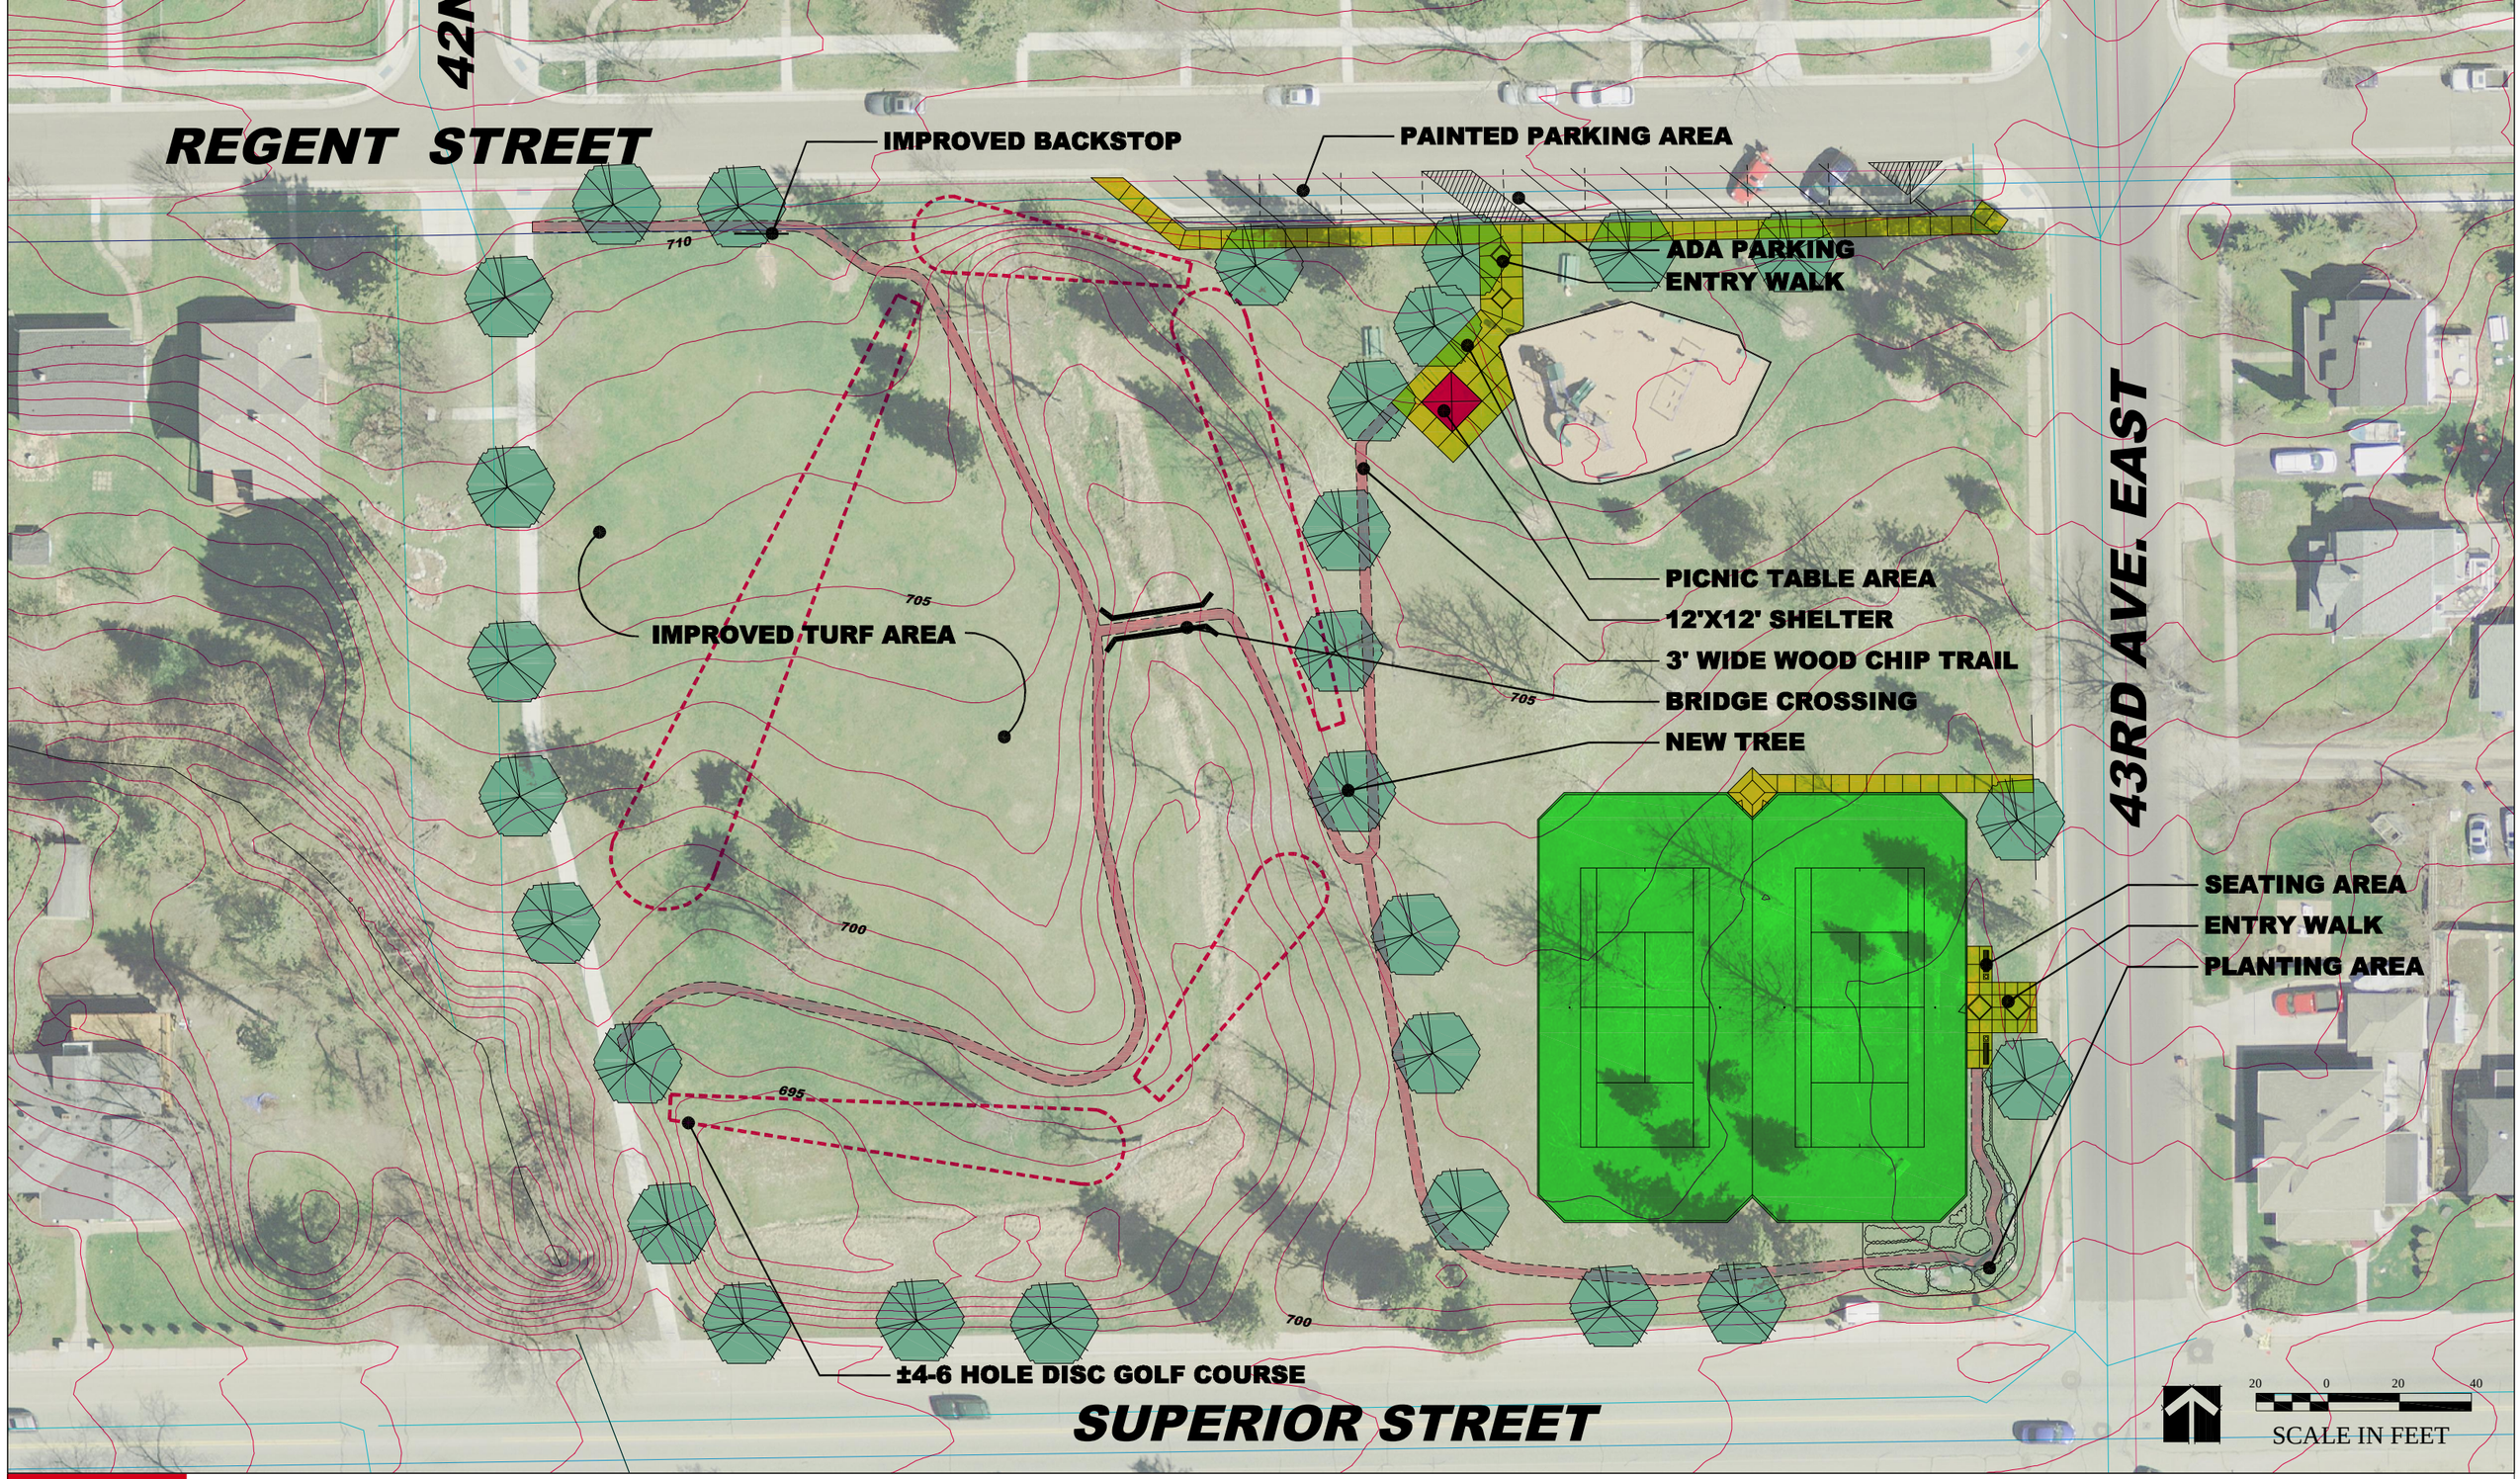

WASHINGTON PARK MASTER PLAN

SHEET M-1
24 AUGUST 2012

SAS + ASSOCIATES

LANDSCAPE ARCHITECTURE • SITE DESIGN • MASTER PLANNING • URBAN DESIGN

605 BOARD OF TRADE BUILDING · DULUTH · MN · 55802 · (P) 218.391.1335 · (F) 218.722.6697 · WWW.SASLANDARCH.COM