Exhibit PR-3

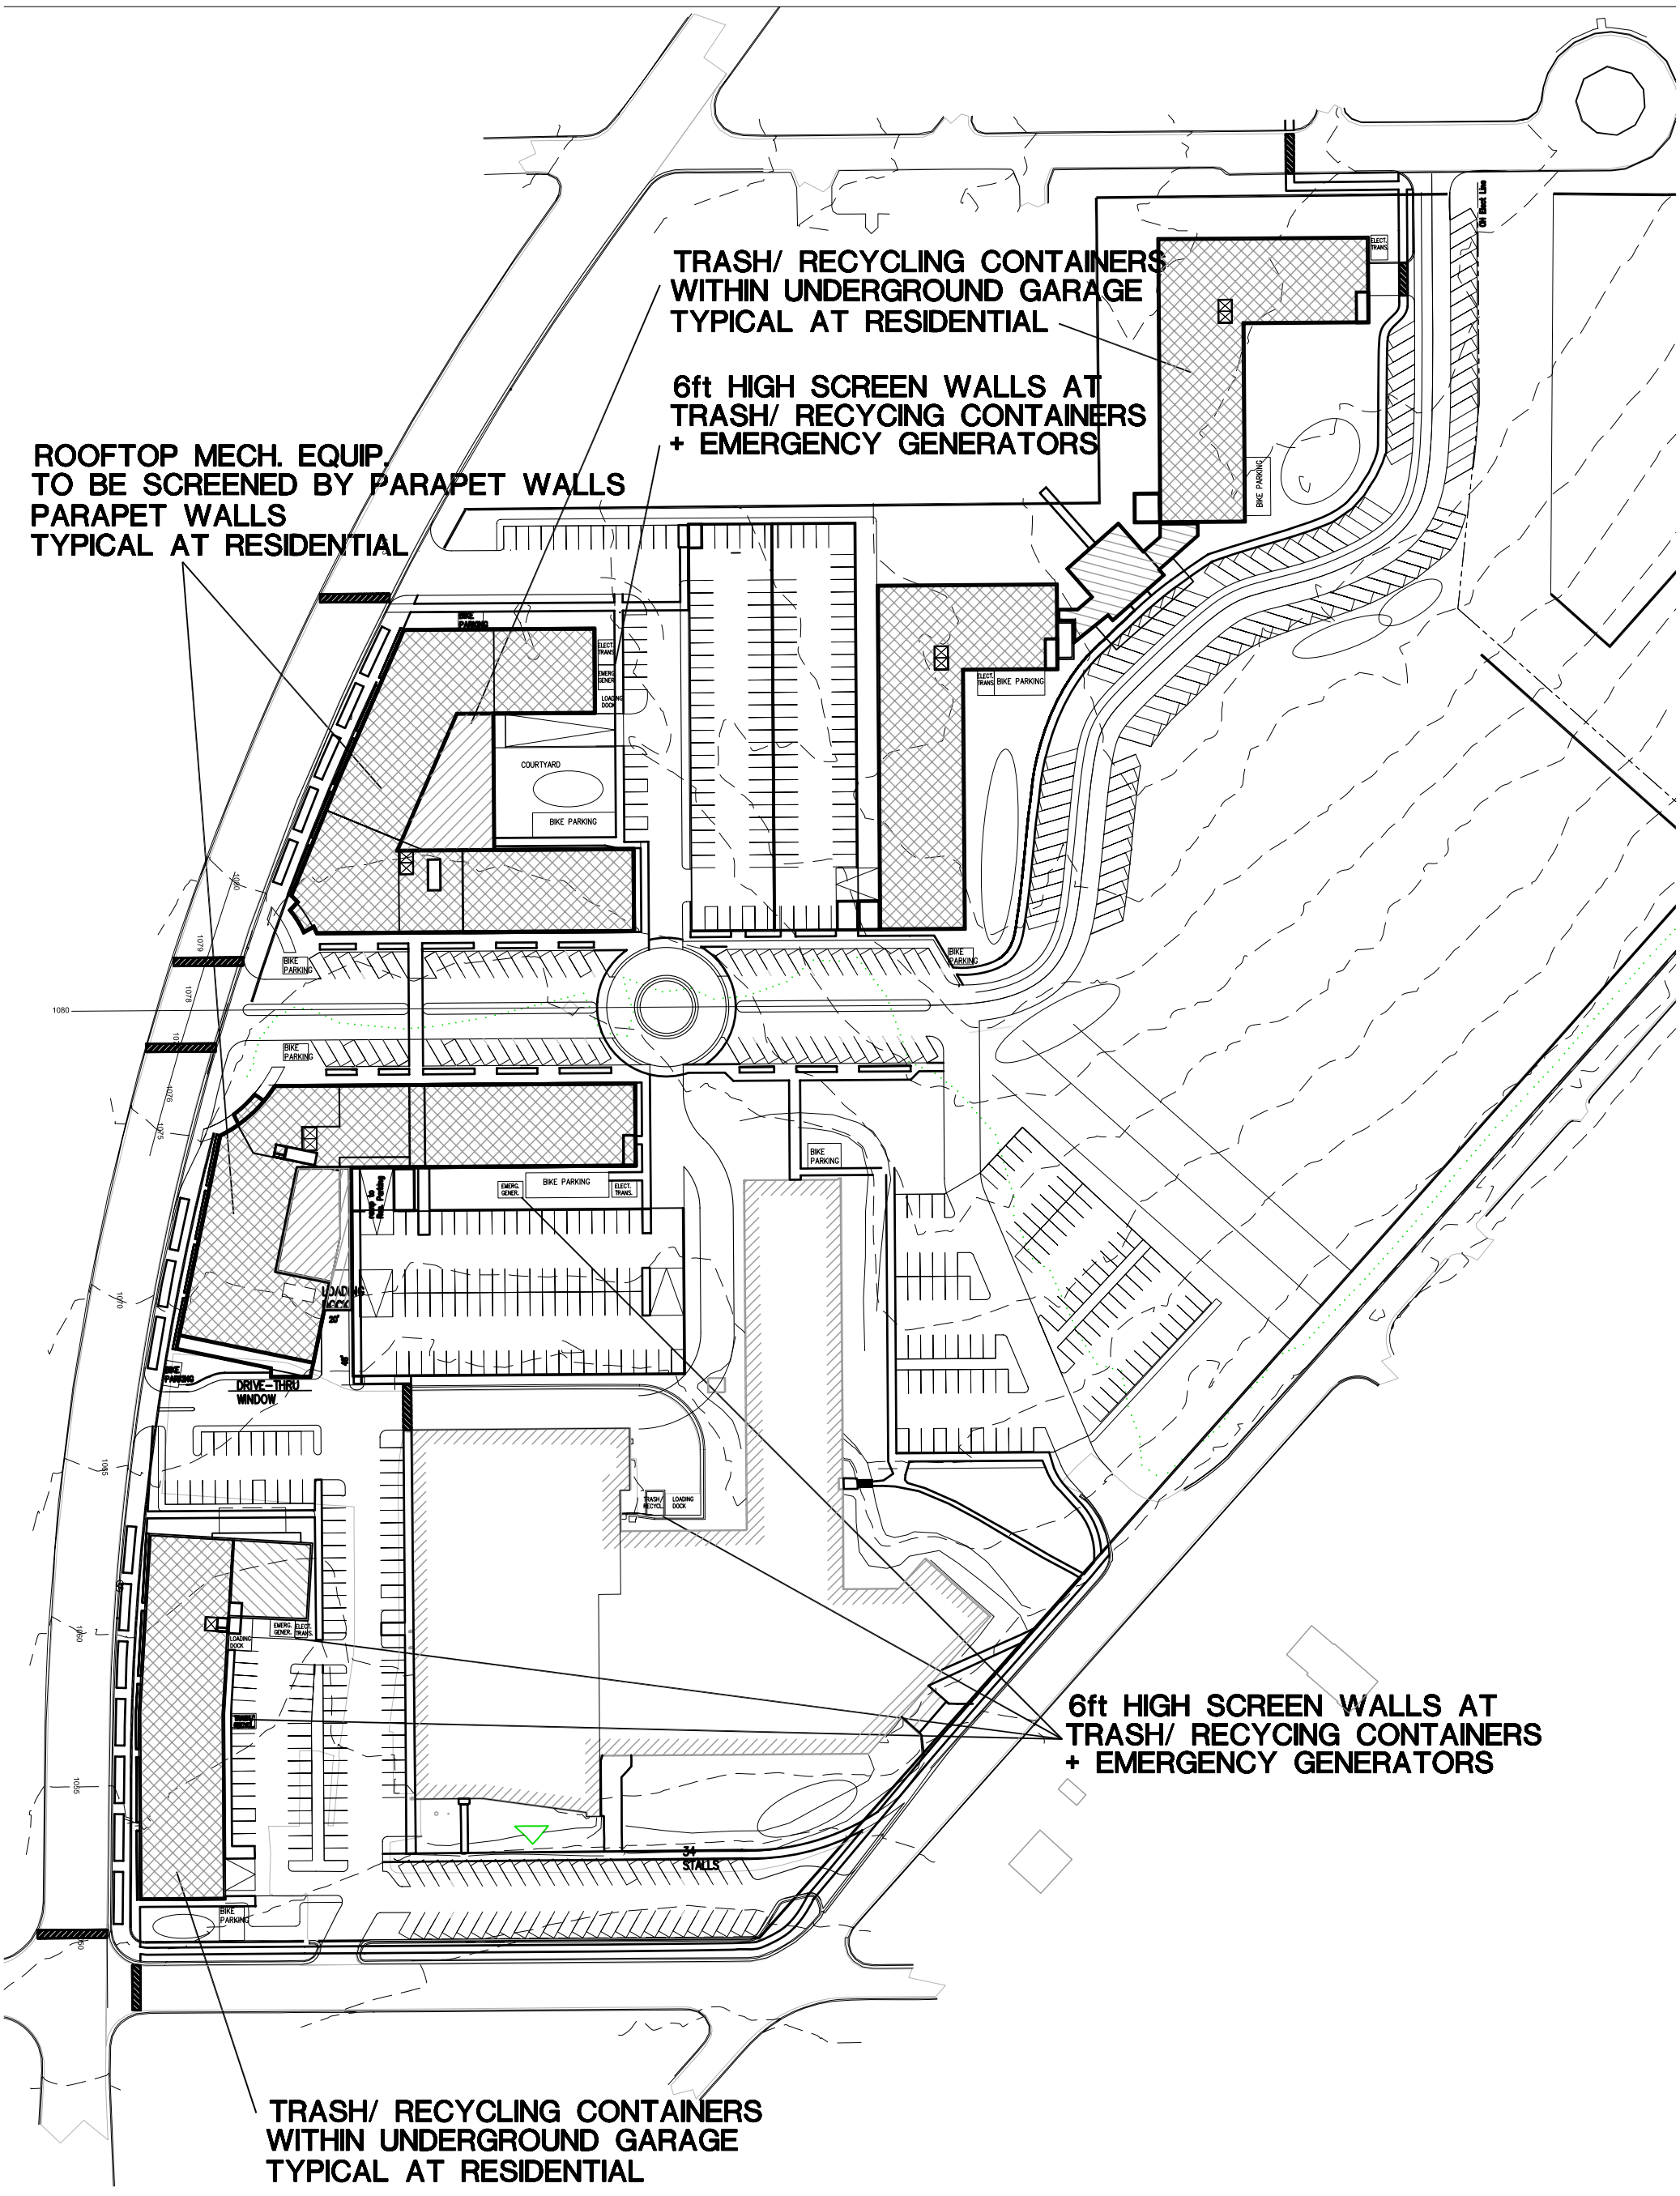

1 / A 3.1 REGULATING PLAN: TRASH & EQUIPMENT SCREENING
1" = 80'

esg

elness swenson graham architects inc

500 washington avenue south
minneapolis minnesota 55415
tel. 612.339.5508
fax. 612.339.5382
www.esgarch.com

210410	A.B.	Bluestone Commons RP Zoning & Regulating Plans	–
Project Number	Drawn By		
1-24-12	--	Duluth. MN	
Date	Checked By		