TYPICAL STREETSCAPE CONCEPT

WEST SUPERIOR STREET - BLOCK BETWEEN 3RD AVE W AND 4TH AVE W

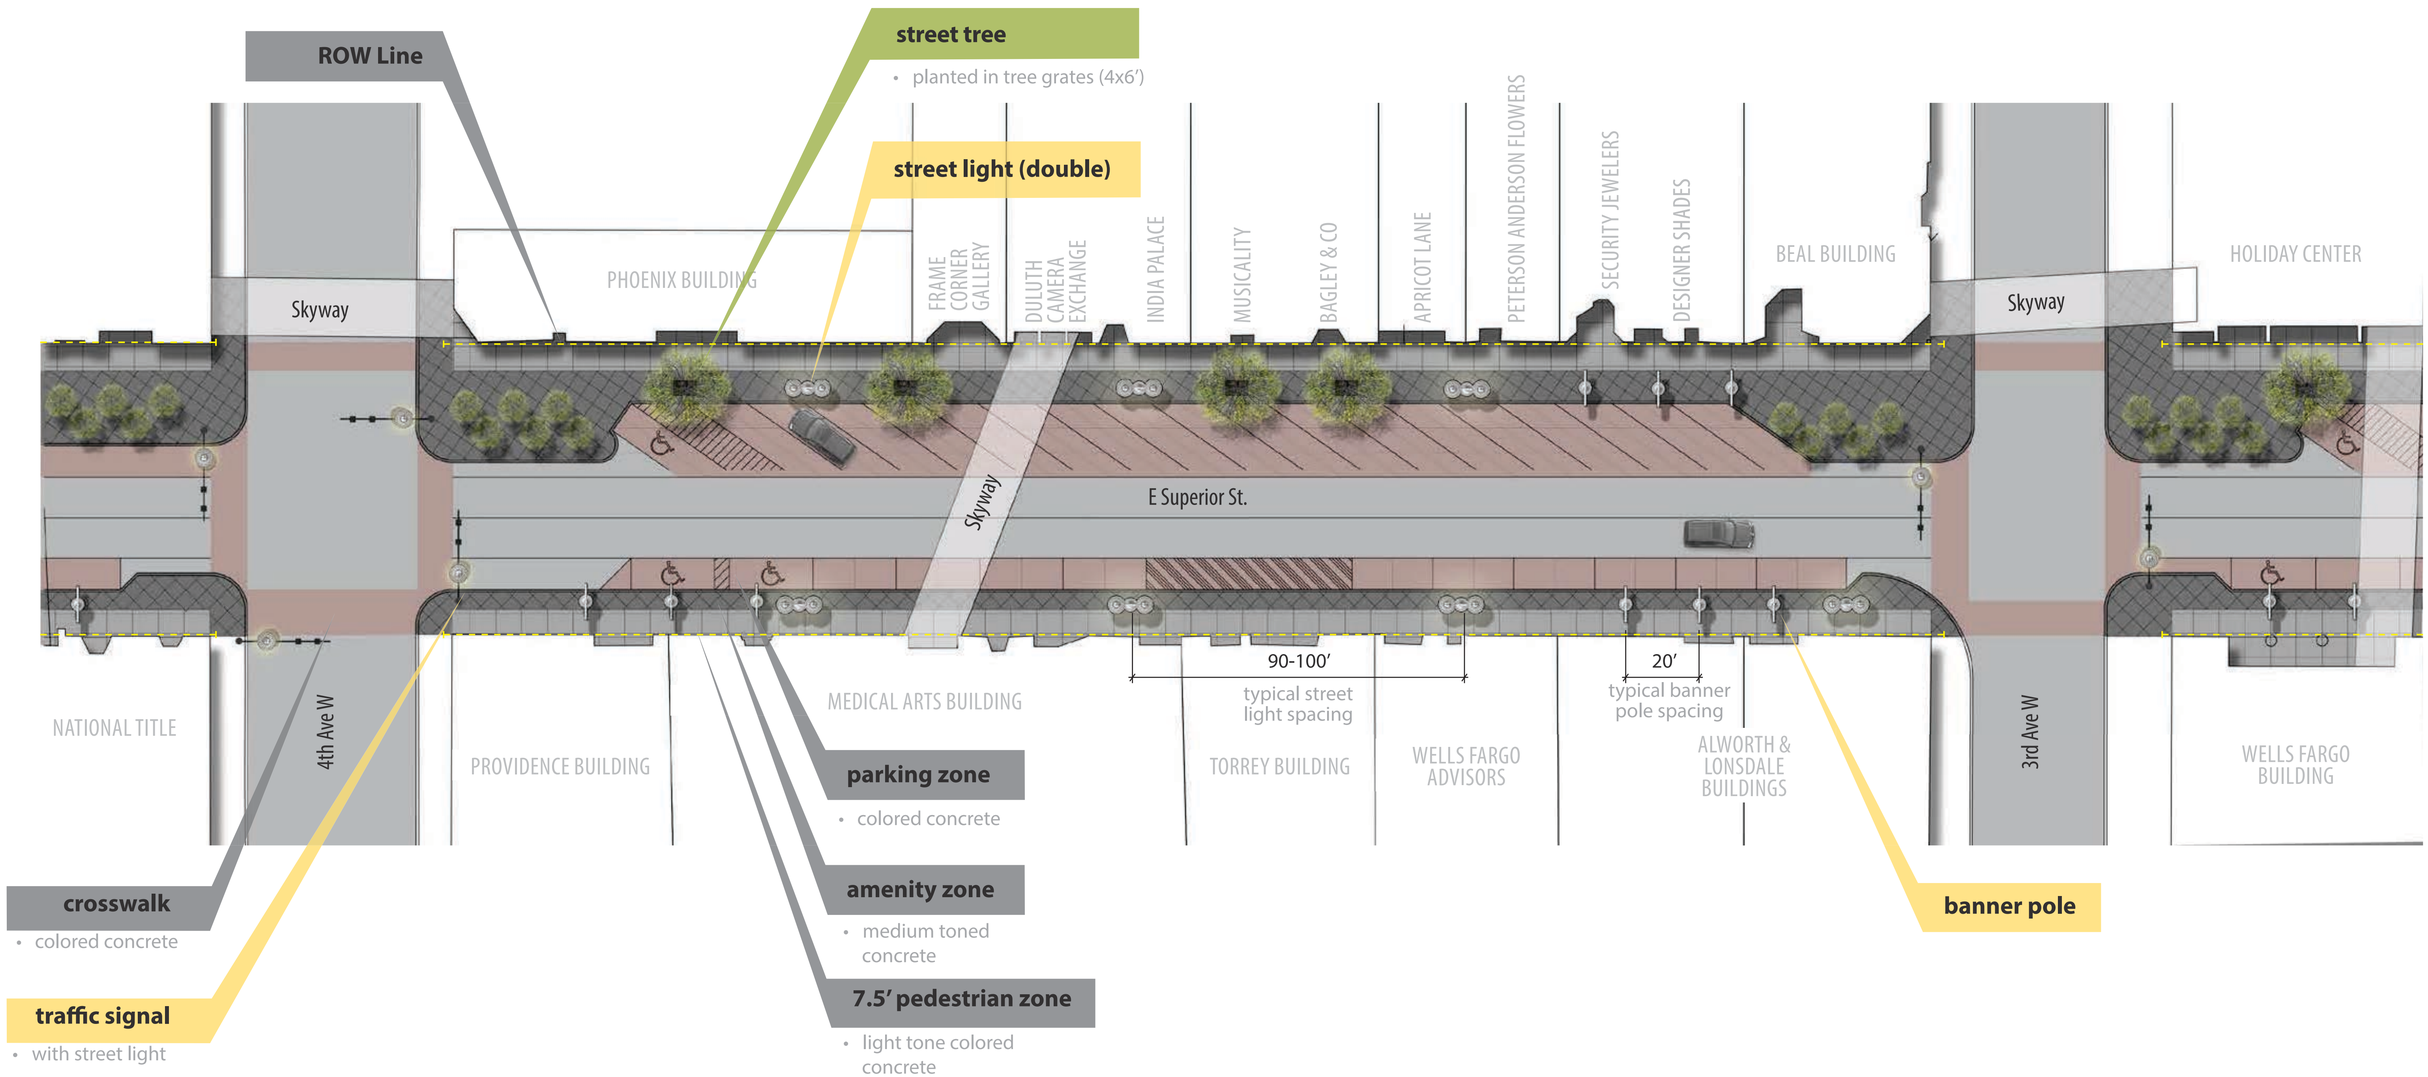

TYPICAL STREETSCAPE CONCEPT
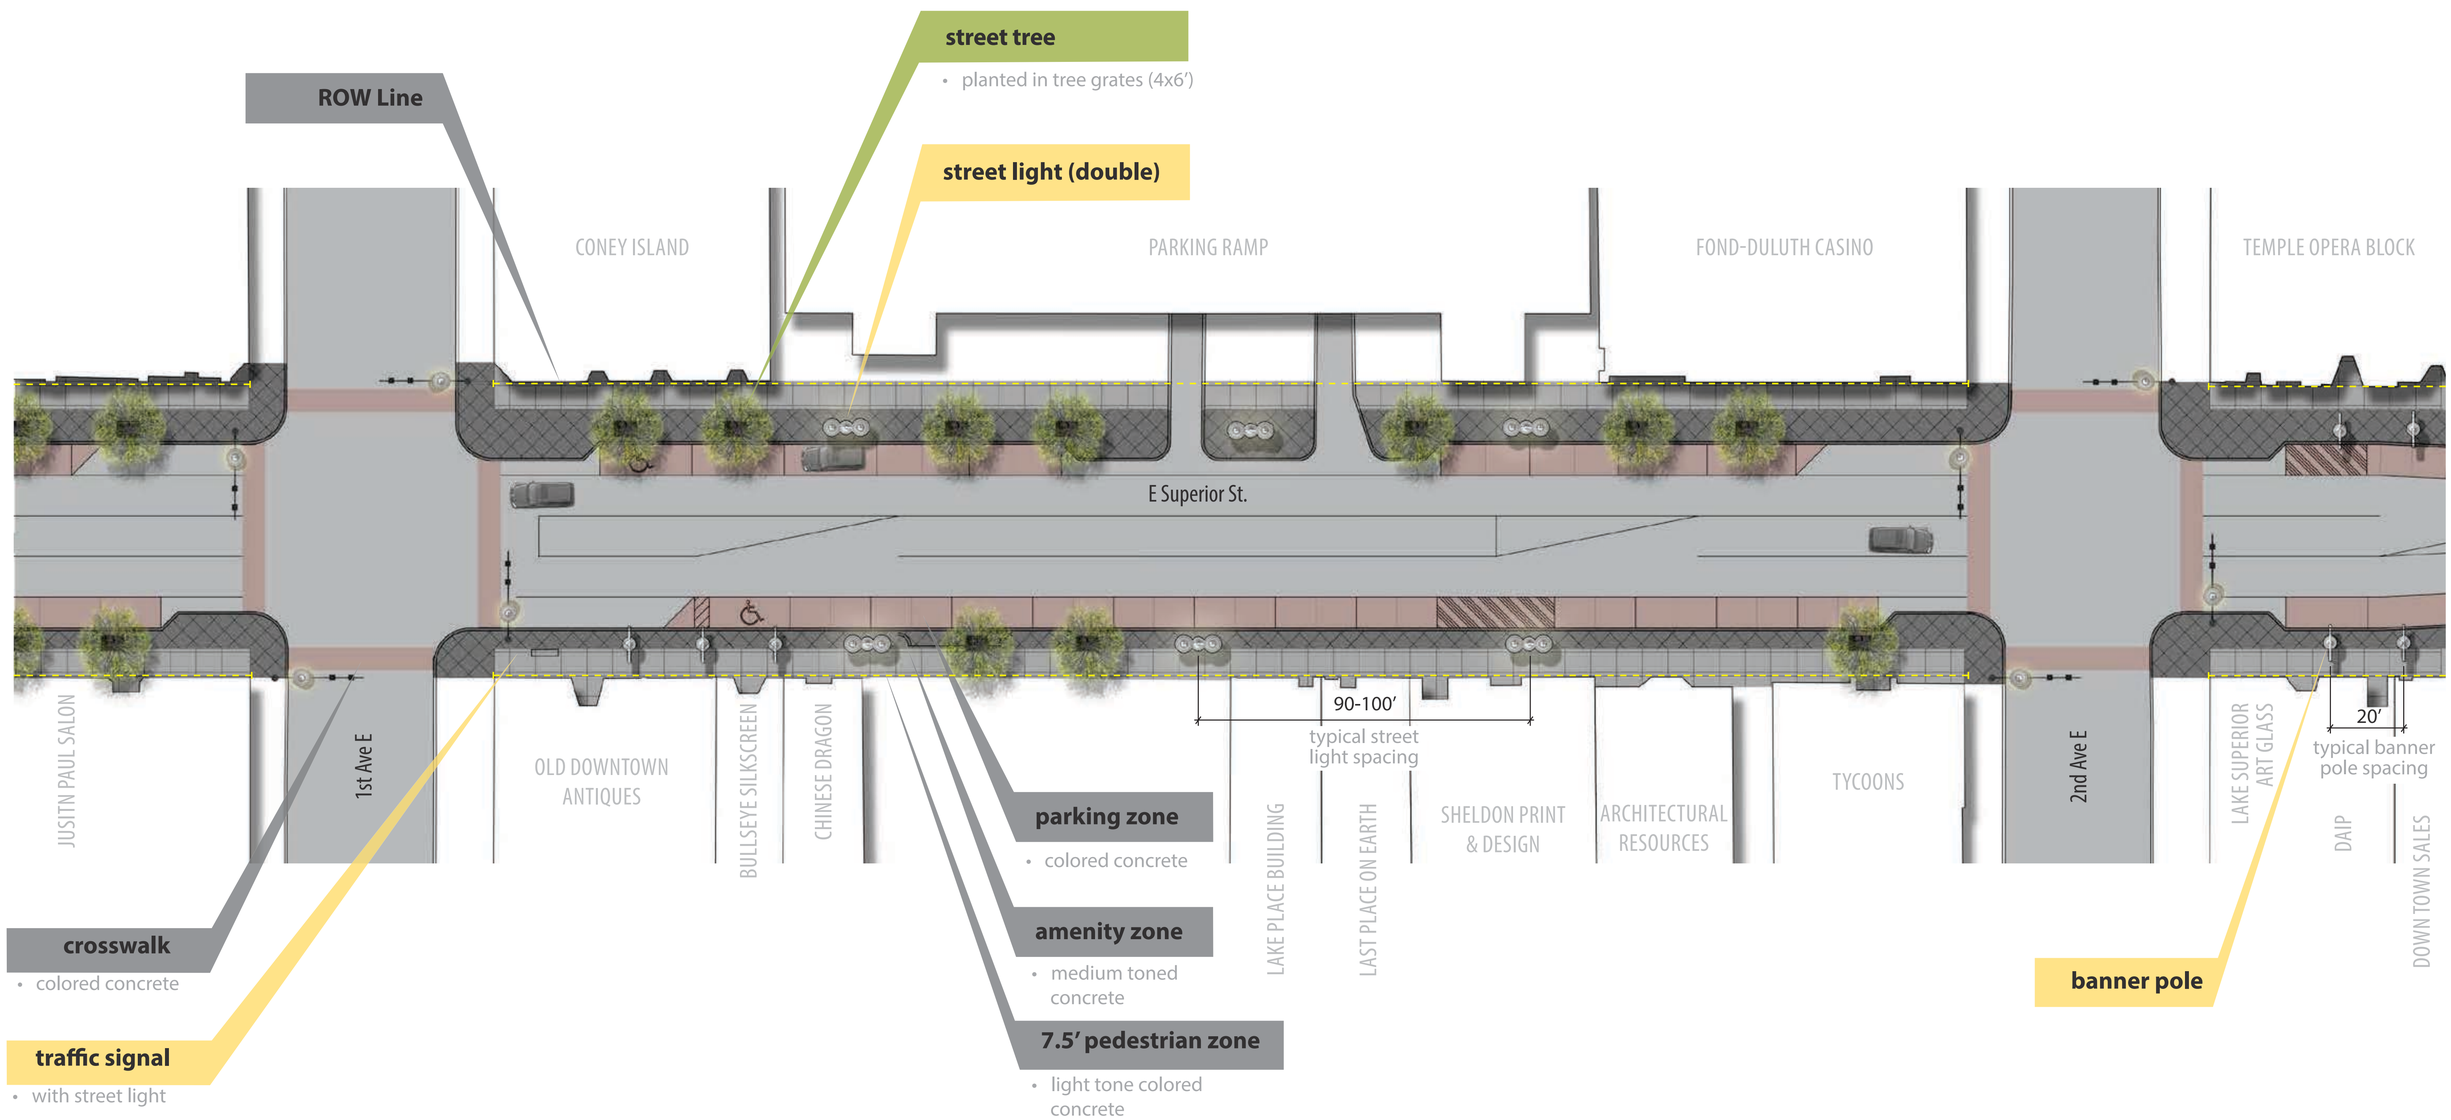
EAST SUPERIOR STREET - BLOCK BETWEEN 1ST AVE E AND 2ND AVE E