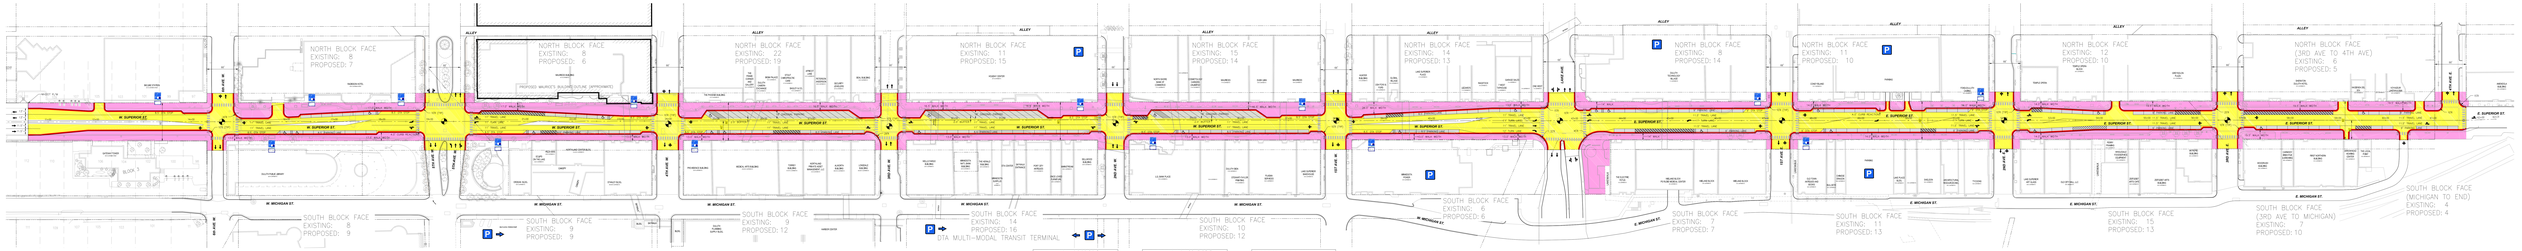

PROPOSED STREET LAYOUT

SUPERIOR STREET RECONSTRUCTION | LHB | SRF Consulting Group | City of Duluth

PROPOSED STREET LAYOUT

LHB | SRF Consulting Group | City of Duluth | SUPERIOR STREET RECONSTRUCTION