SECTIONS

REPRESENTATIVE PAVEMENT SECTION

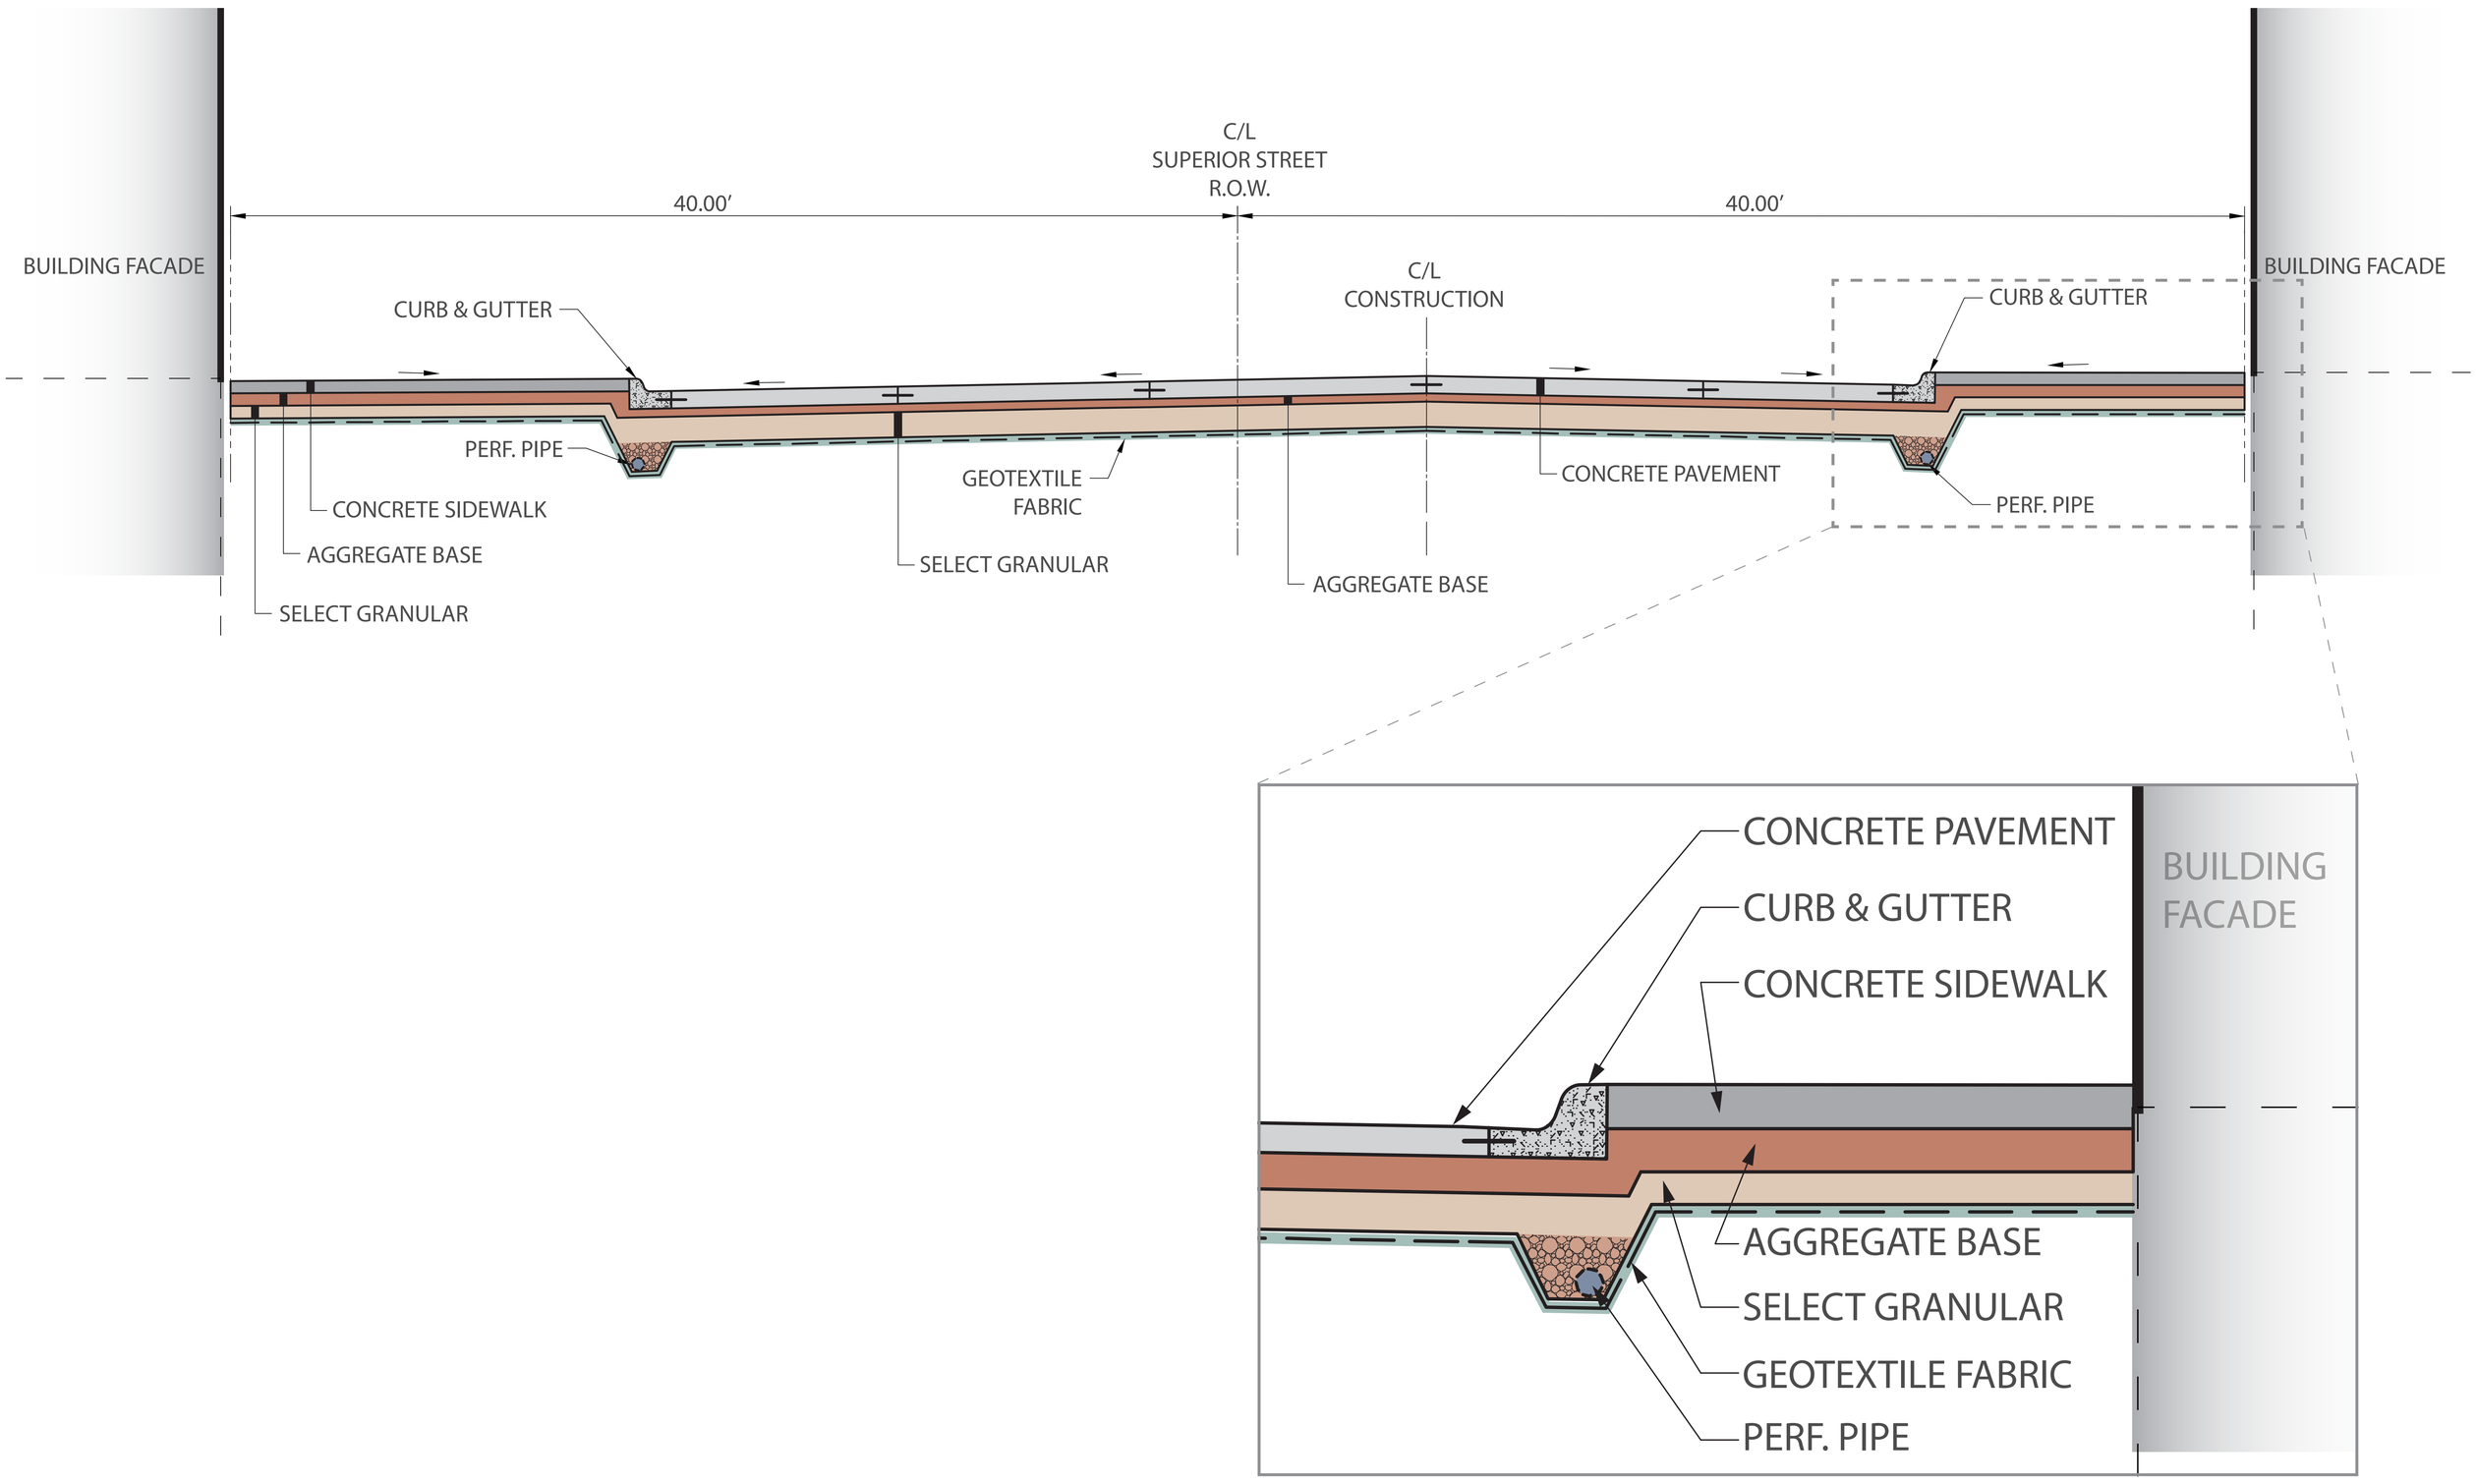
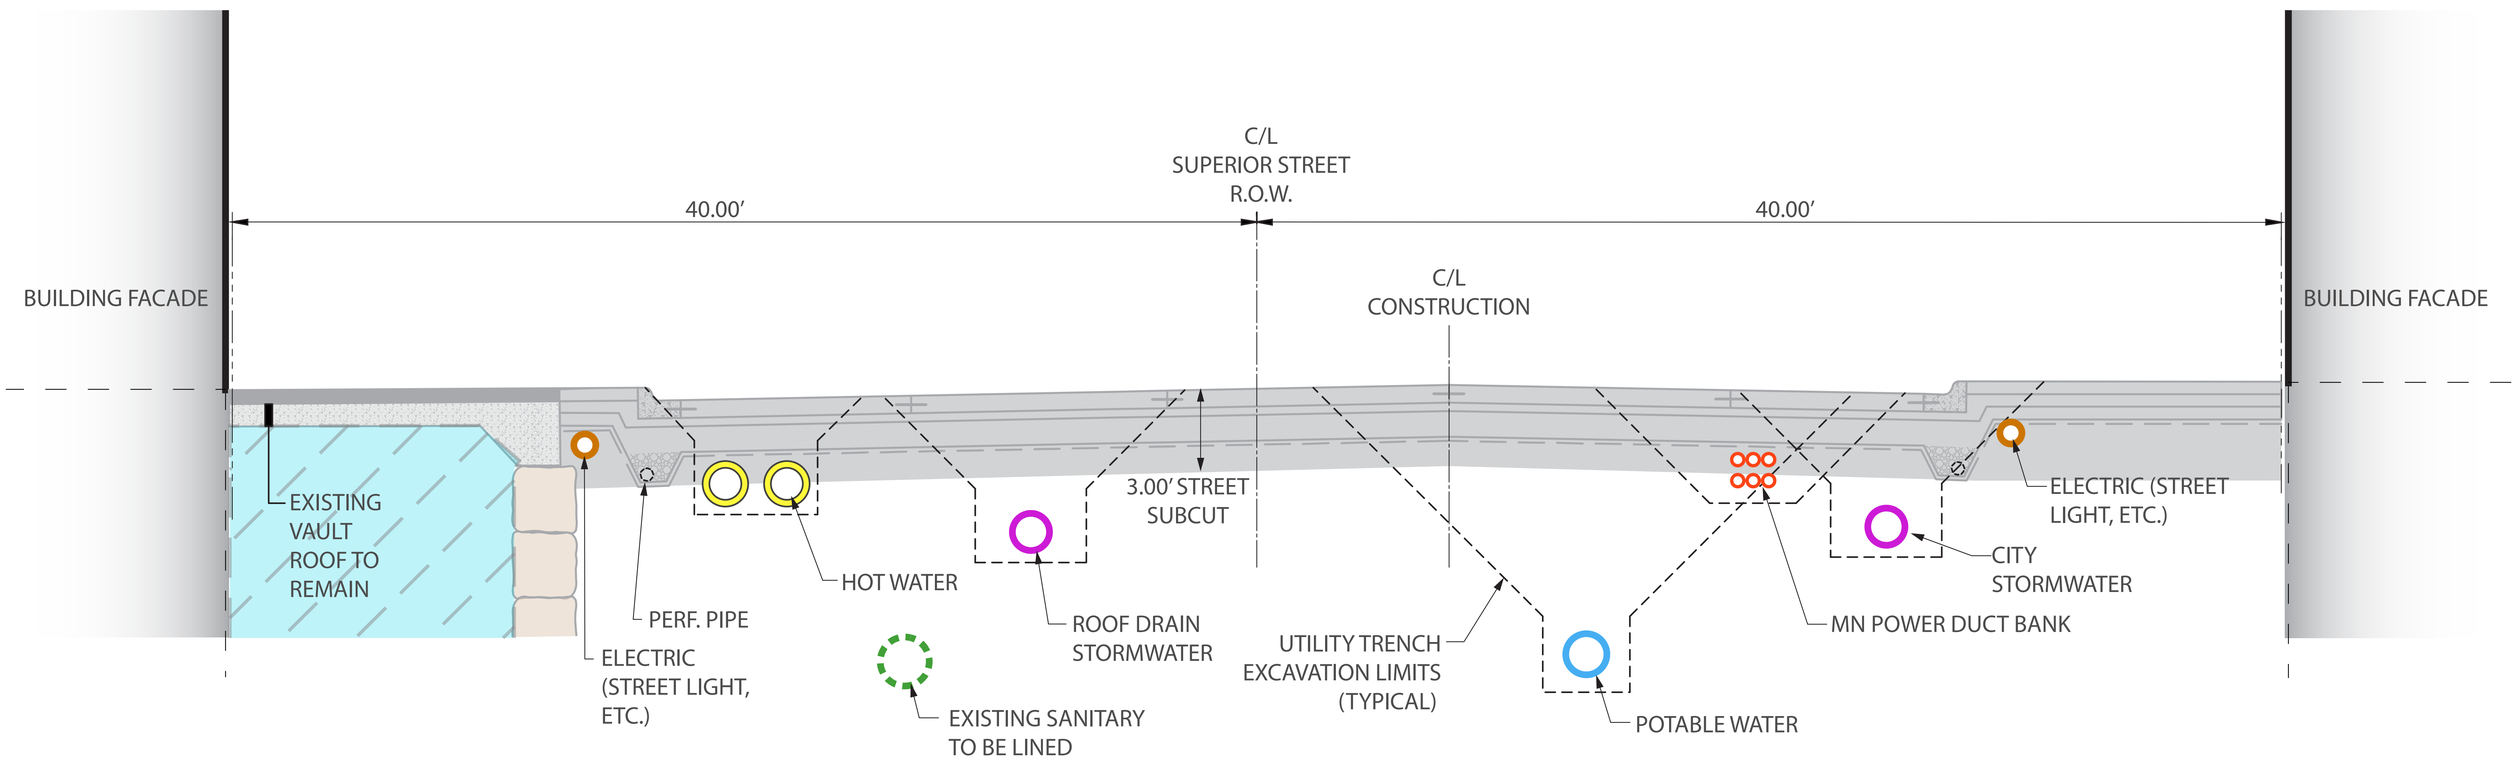
REPRESENTATIVE UTILITY SECTION