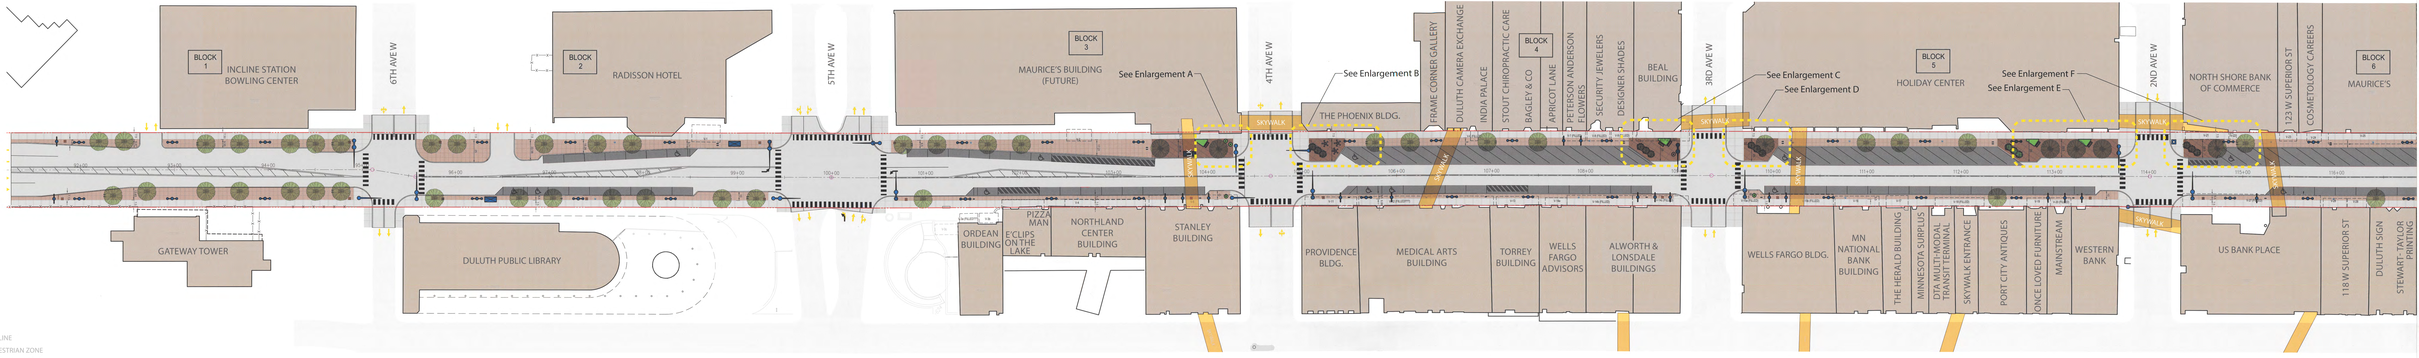

LEGEND

- RIGHT OF WAY LINE
- SIDEWALK PEDESTRIAN ZONE
- SIDEWALK AMENITY ZONE
- PARKING
- LOADING ZONE
- SIGNAL POLE
- SIGNAL POLE W/ STREET LIGHT (DIAGONAL CORNERS)
- TRAFFIC SIGNAL (NO ARM)
- STREET LIGHT (DOUBLE LUMINAIRE)
- BANNER POLE
- TRANSIT SHELTER
- GATEWAY ELEMENT
- BIKE RACK
- PARKING PAY STATION
- PLANTER
- WASTE BIN

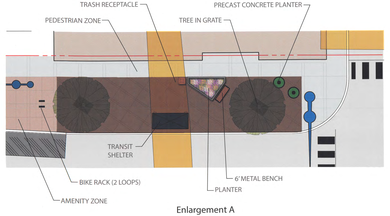

Enlargement A

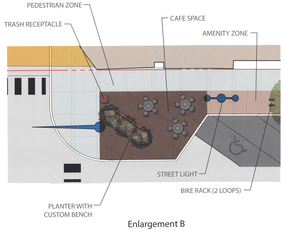

Enlargement B

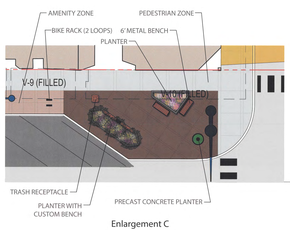

Enlargement C

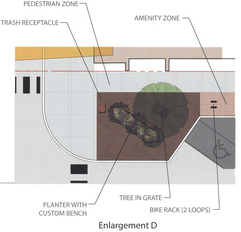

Enlargement D

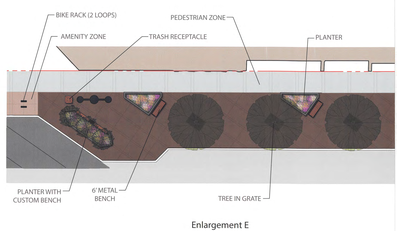

Enlargement E

STREETSCAPE LAYOUT CONCEPT PLAN

SUPERIOR STREET RECONSTRUCTION PUBLIC OPEN HOUSE 5/24/2016 LHB | SRF Consulting Group | City of Duluth

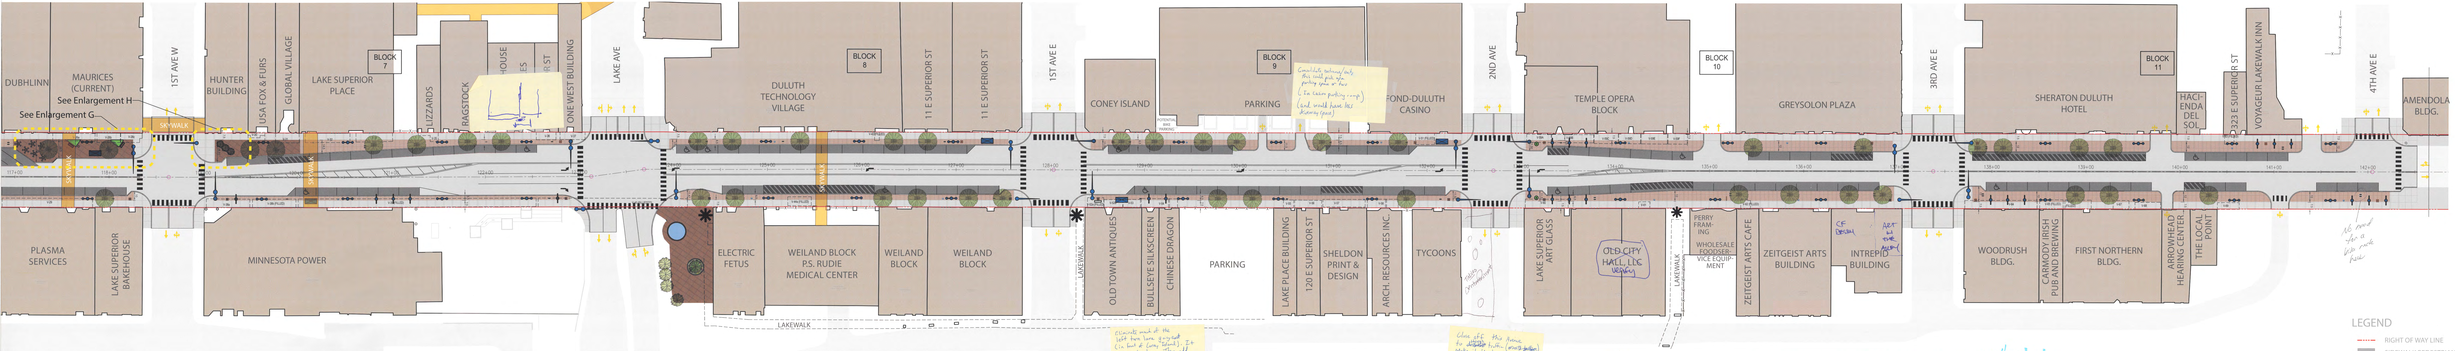

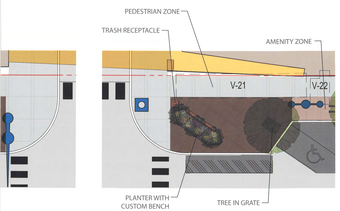

Enlargement F

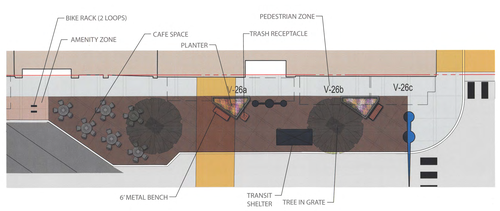

Enlargement G

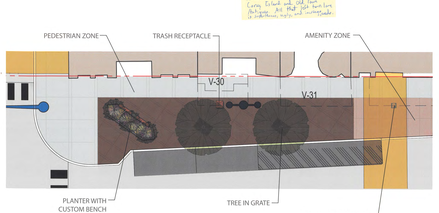

Enlargement H

LEGEND

- RIGHT OF WAY LINE
- SIDEWALK PEDESTRIAN ZONE
- SIDEWALK AMENITY ZONE
- PARKING
- LOADING ZONE
- SIGNAL POLE
- SIGNAL POLE W/ STREET LIGHT (DIAGONAL CORNERS)
- TRAFFIC SIGNAL (NO ARM)
- STREET LIGHT (DOUBLE LUMINAIRE)
- BANNER POLE
- TRANSIT SHELTER
- GATEWAY ELEMENT
- BIKE RACK
- PARKING PAY STATION
- PLANTER
- WASTE BIN

STREETSCAPE LAYOUT CONCEPT PLAN