STREETSCAPE CONCEPTS BENCH OPTIONS

A
ANOVA
EXPOSITION

Dated looking. 90's

B
ANOVA
AIRI STYX

* 120 East

Please!! Multiple benches types, different for each block

C
LANDSCAPE FORMS
SCARBOROUGH

← This is the Best BENCH TO Prevent Street People from camping out + SLEEPING ON the Benches. The center ARM REST is the key -

inappropriate language.

D
LANDSCAPE FORMS
MELVILLE

* favorite look! Classic, clean lines.

too Brutalism

E
CUSTOM BENCH
TIMBER CONSTRUCTION

too Brutalism

F
CUSTOM BENCH
NATIVE STONE

STREETSCAPE CONCEPTS WASTE/RECYCLE OPTIONS

A
ANOVA
EXPOSITION

B
ANOVA
AIRI STYX

C
LANDSCAPE FORMS
SCARBOROUGH

D
LANDSCAPE FORMS
POE

Classic clean lines.

E
RECYCLER

Include recycling with every garbage can.

STREETSCAPE CONCEPTS BIKE PARKING OPTIONS

A
ANOVA
CIRCLE LOOP

B
ANOVA
ALLURE LOOP

Yes! →

Follow ~~AASHTO~~ APBP bike rack design guidance.

No uniform design, unique for each block.

Colorful bike racks

C
LANDSCAPE FORMS
RIDE LOOP

✗ Classic clean lines

D
LANDSCAPE FORMS
EMERSON BIKE RACK

STREETSCAPE CONCEPTS PLANTER OPTIONS

A
KORNEGAY DESIGN
SQUARE PLANTER

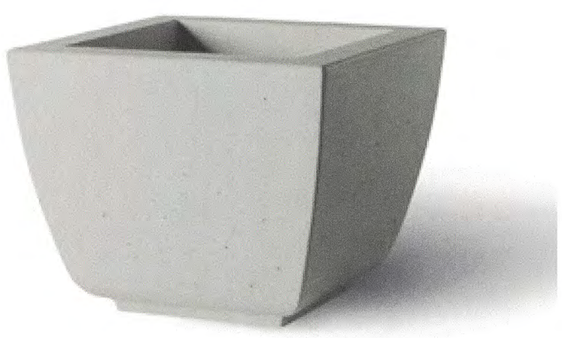

B
LANDSCAPE FORMS
LARKSPUR PLANTER

These are bad. More colorful. More designs.

Dual purpose?
Planter boxes that can serve as a bench as well.

C
WAUSAU MADE
TF4204

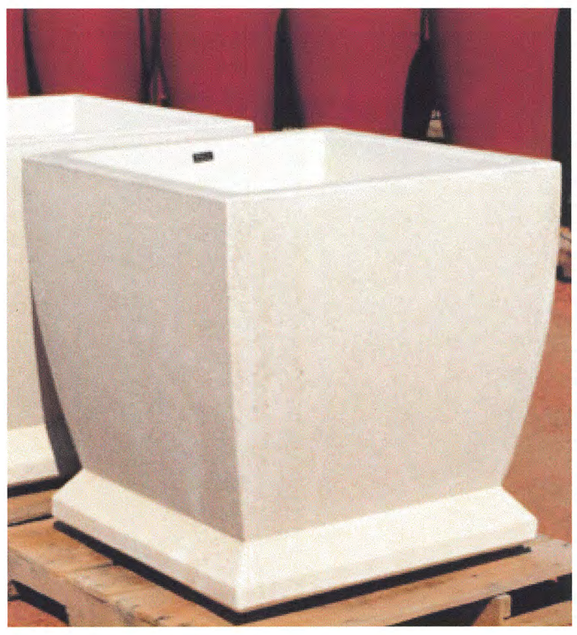

D
WAUSAU MADE
TF4208

* Classic clean lines

STREETSCAPE CONCEPTS

RECOMMENDED LIGHTING SYSTEM

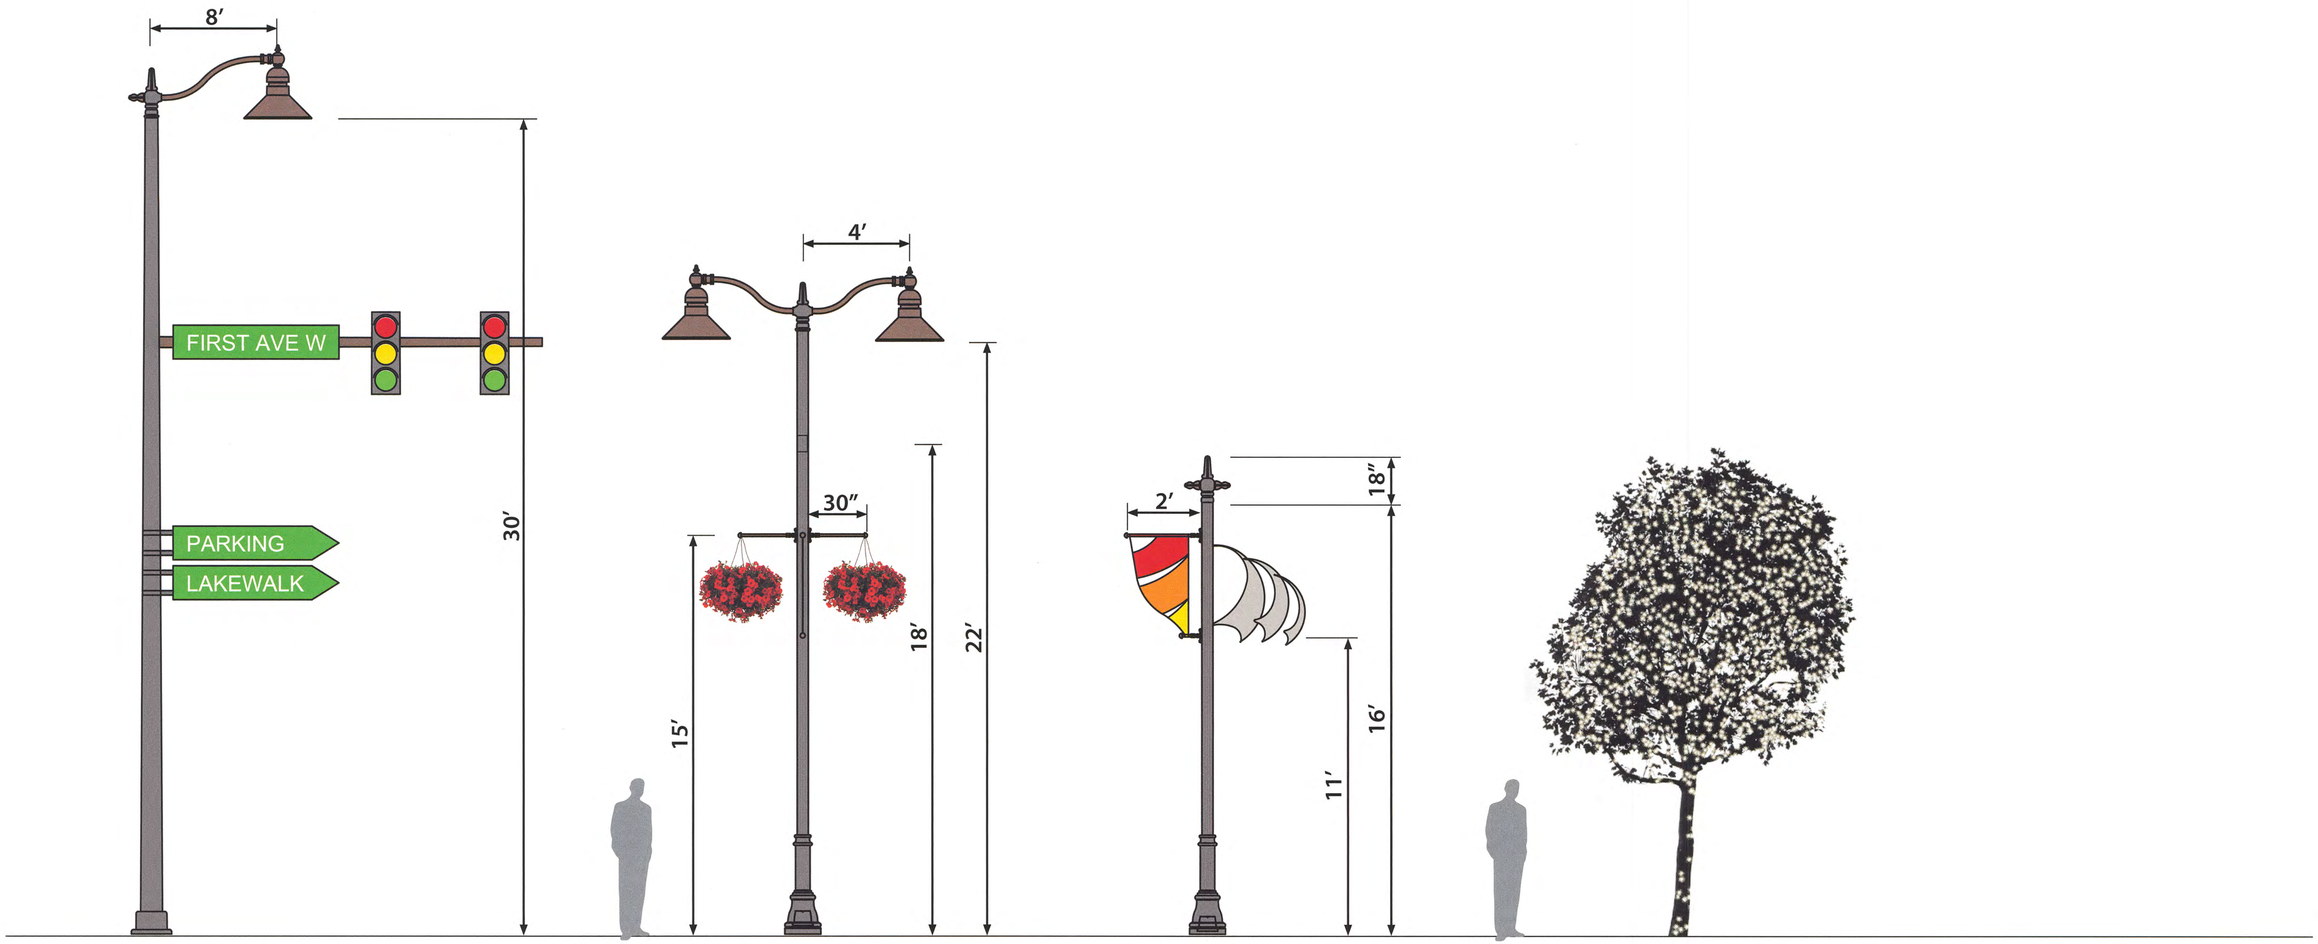

TRAFFIC SIGNAL
- With street light
- Opportunity for wayfinding/ directional signage

STREET LIGHT
- Double fixture
- Potential electrical access
- Parallel to street
- Primary street light
- Banners (optional)
- Twin Flower Baskets (seasonal) perpendicular to street

BANNER POLE
- Banner
- Decorative element (optional)

TIVOLI LIGHTING
- Twinkle lights in tree (optional - to be determined)

Note: colors to be determined

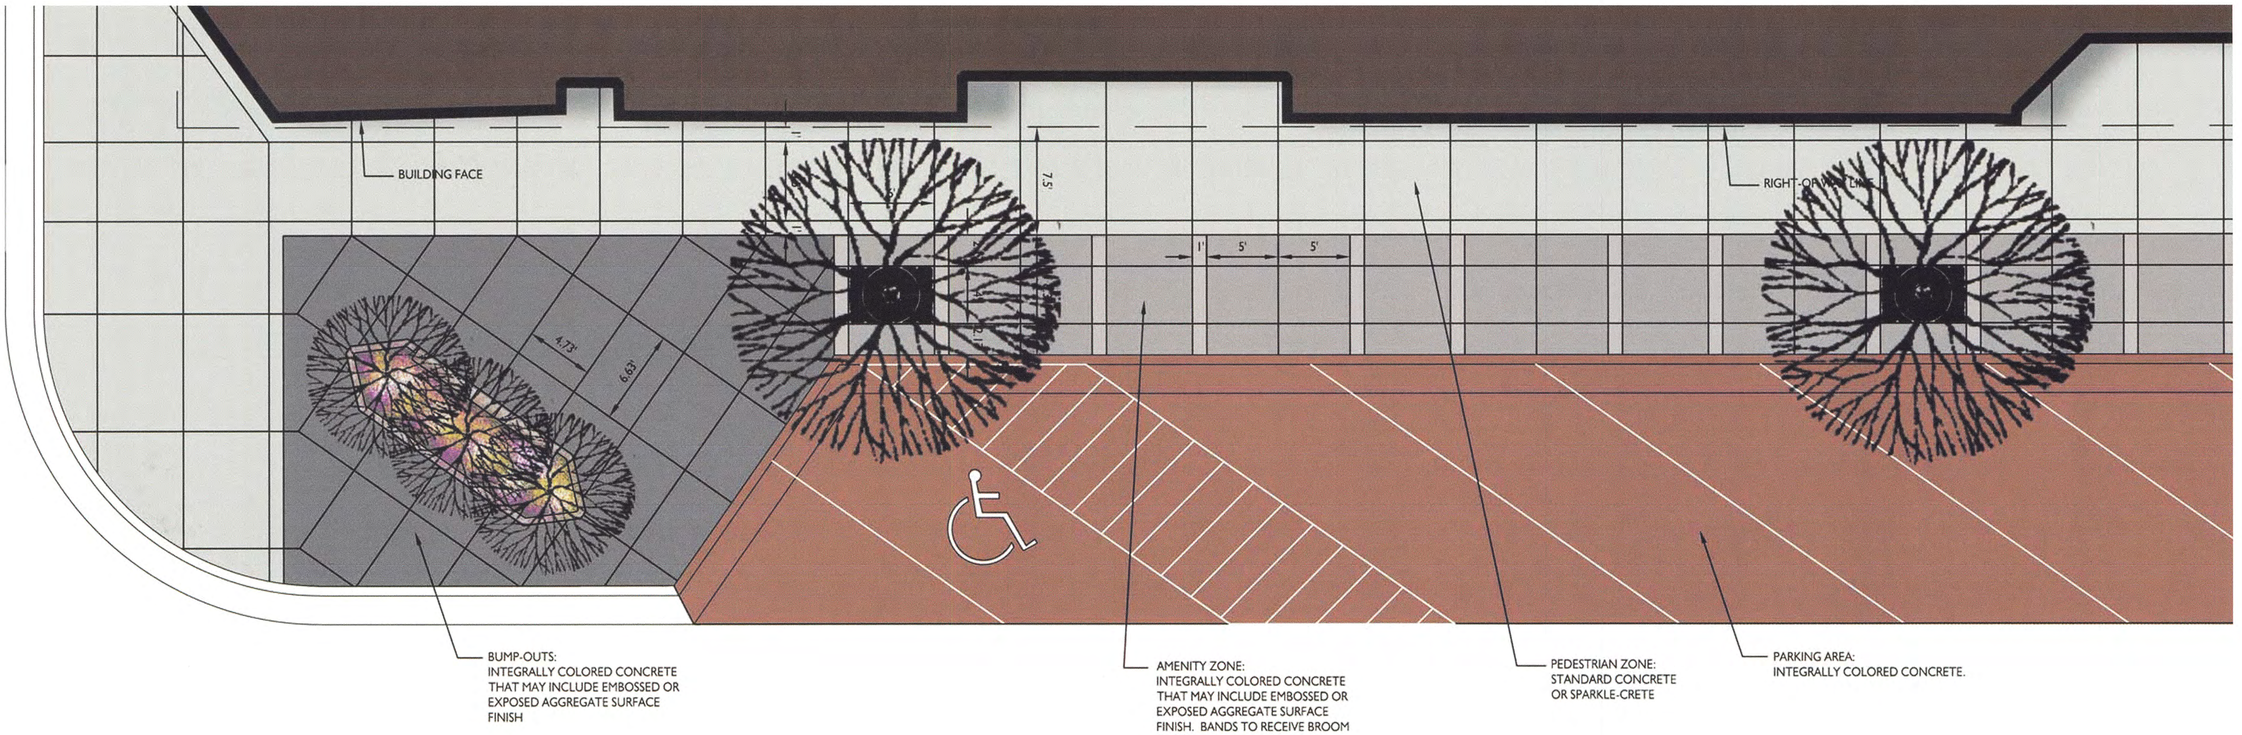

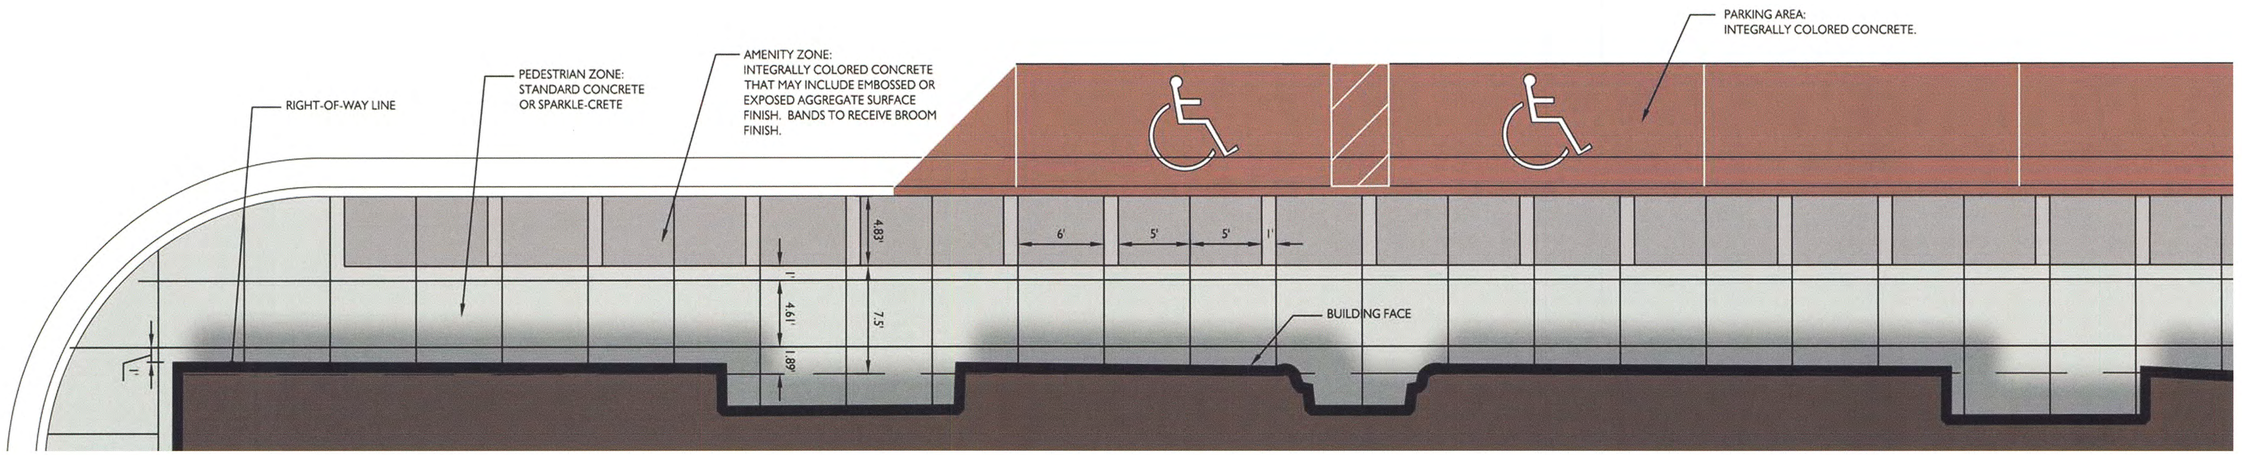

SCORING PATTERN A-2

MAY 24, 2016

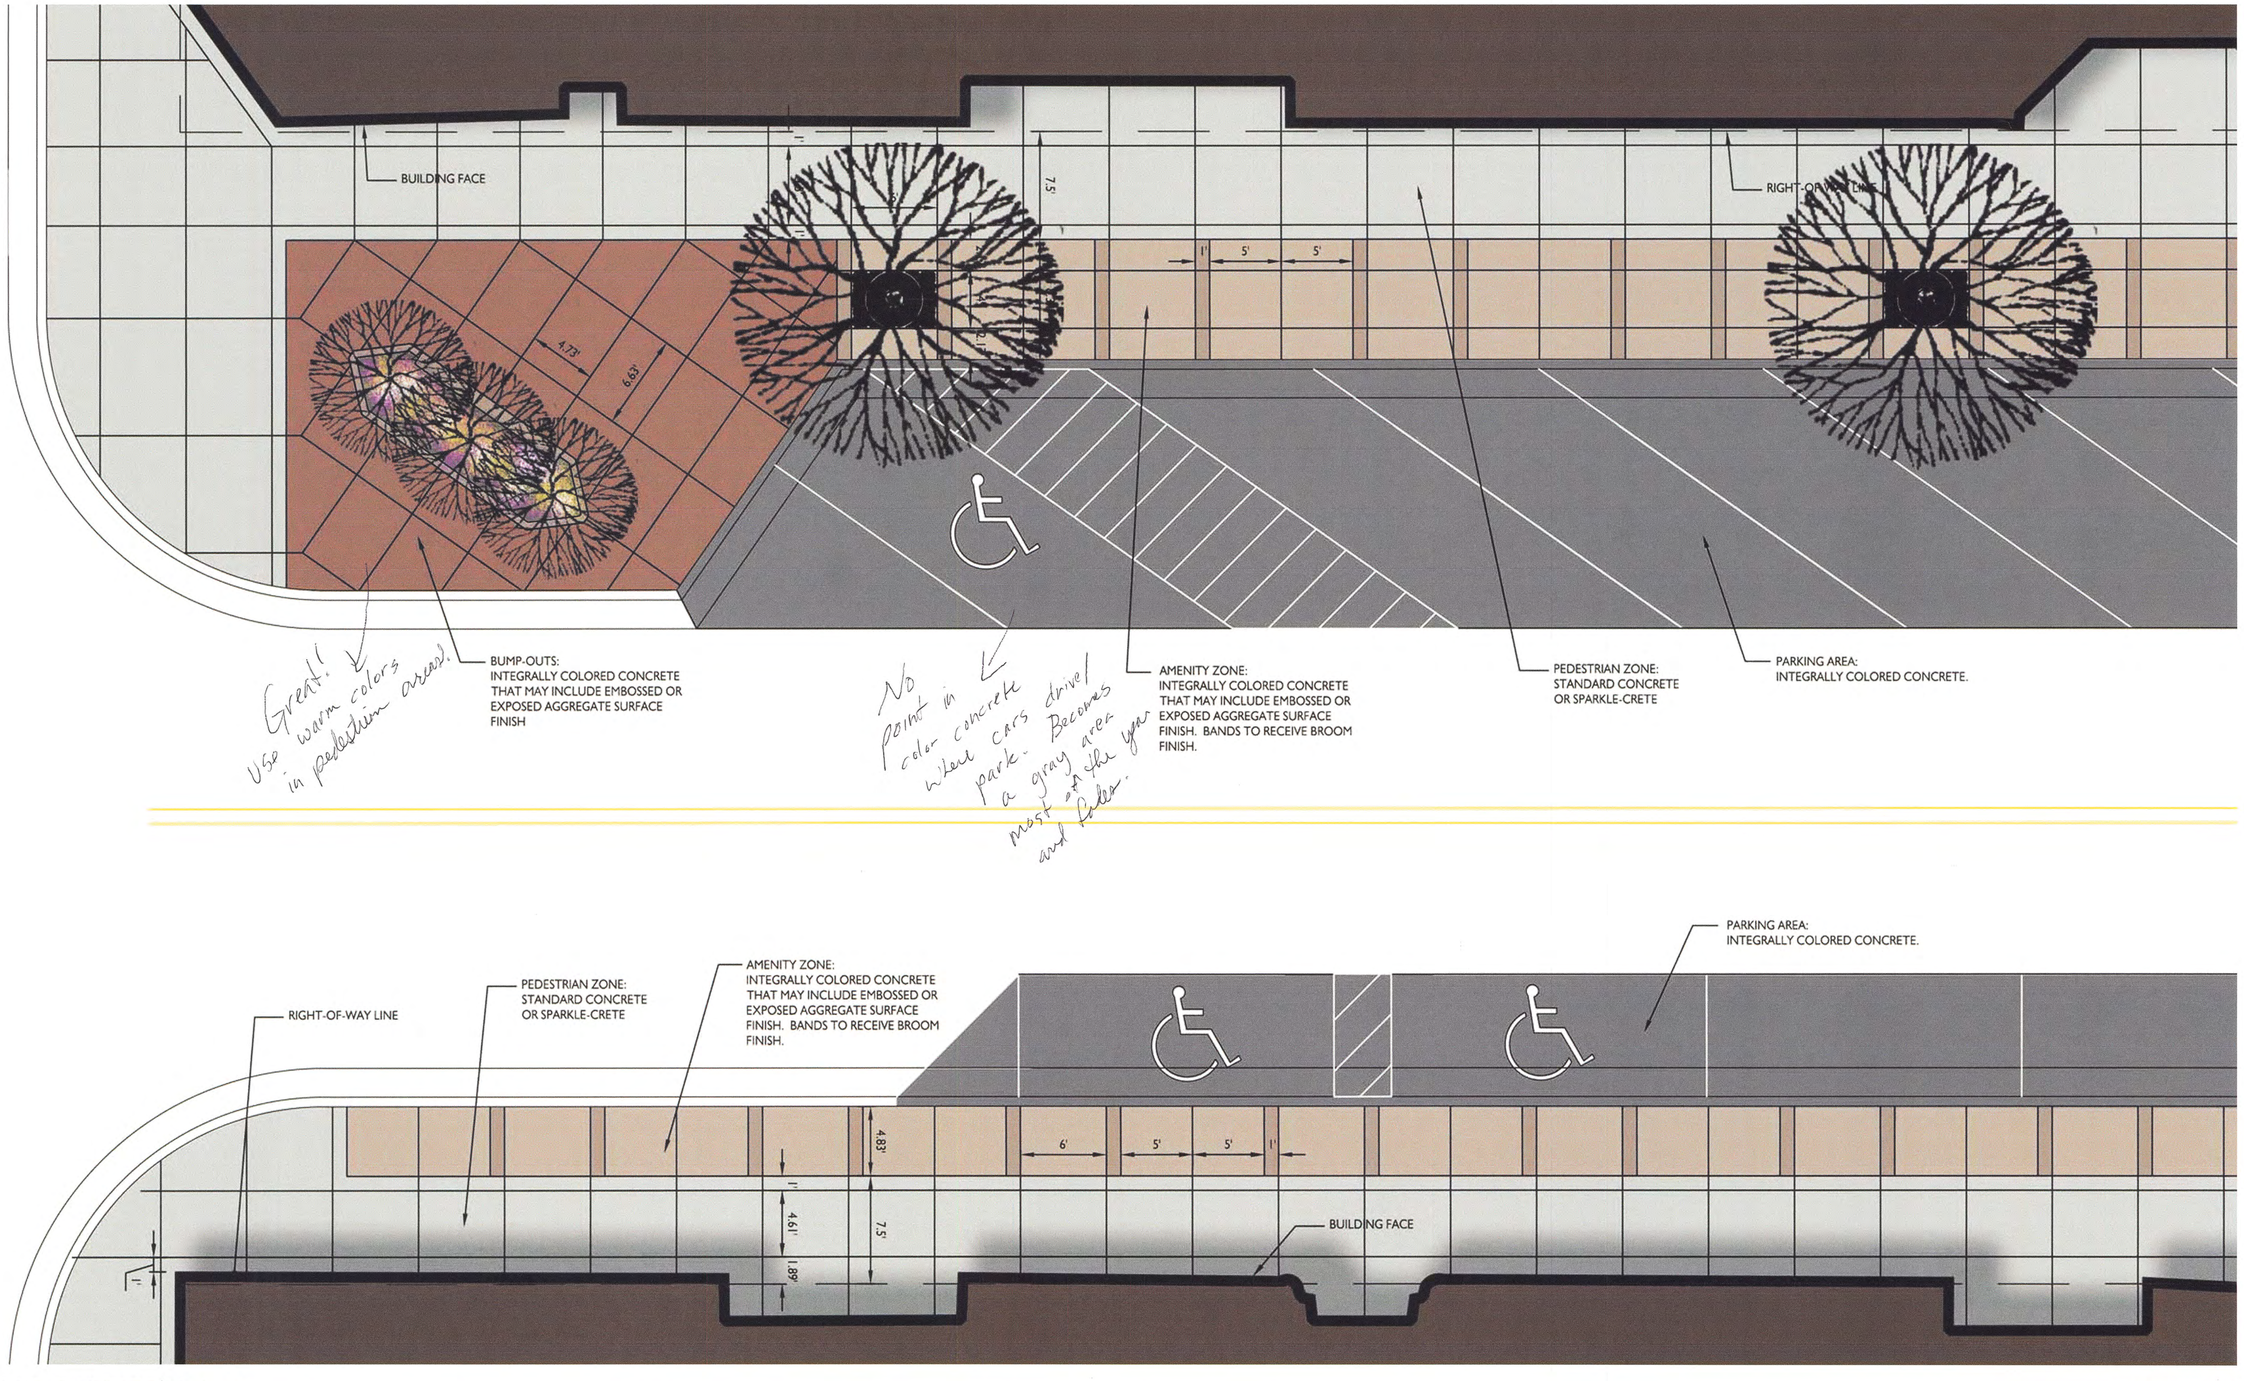

SCORING PATTERN A-1

MAY 24, 2016

STREETSCAPE CONCEPTS BIKE PARKING OPTIONS

A
ANOVA
CIRCLE LOOP

None of these are great. Be creative. But put a lot of bike parking on each block.

Kent Lund

B
ANOVA
ALLURE LOOP

C
LANDSCAPE FORMS
RIDE LOOP

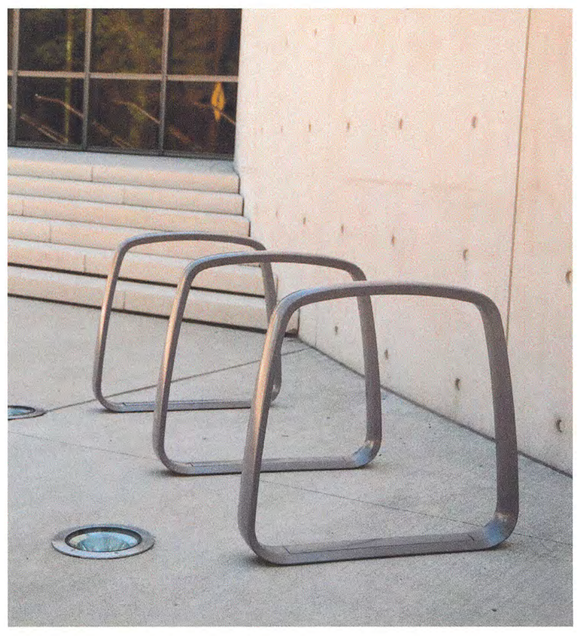

Bland
- Would like to see more artist bike racks
- Zion at the library

D
LANDSCAPE FORMS
EMERSON BIKE RACK

STREETSCAPE CONCEPTS WASTE/RECYCLE OPTIONS

A
ANOVA
EXPOSITION

Clear signage for waste + recycling
- need both waste + recycling at each location

B
ANOVA
AIRI STYX

Keep Cool

Style is nice
BUT which is
best for access
+ maintenance
for those whose
task is to clean + upkeep daily?

C
LANDSCAPE FORMS
SCARBOROUGH

recycling!

D
LANDSCAPE FORMS
POE

E
RECYCLER

Recycling at each location!

X

With Anova airi$ StyX

STREETSCAPE CONCEPTS BENCH OPTIONS

A
ANOVA
EXPOSITION

Wood surfaces to sit on!
Arms are helpful

B
ANOVA
AIRI STYX

Keith Conrad

Two Votes → along with ANOVA waste Receptacle AIRI STYX

Each block has a different personality - should have amenities that express each block's "feel". Ideally won't have one uniform design.

↑ Agreed! Ex → HART District is different than other areas. Don't make uniform.

C
LANDSCAPE FORMS
SCARBOROUGH

ergonomic?
recycled plastic holds up easy maintenance

D
LANDSCAPE FORMS
MELVILLE

E
CUSTOM BENCH
TIMBER CONSTRUCTION

cool!

love this!

F
CUSTOM BENCH
NATIVE STONE

STREETSCAPE CONCEPTS

CHARACTER

DISTRICT CONCEPT A - OUTDOOR CAFE SPACE

CORNER DETAIL

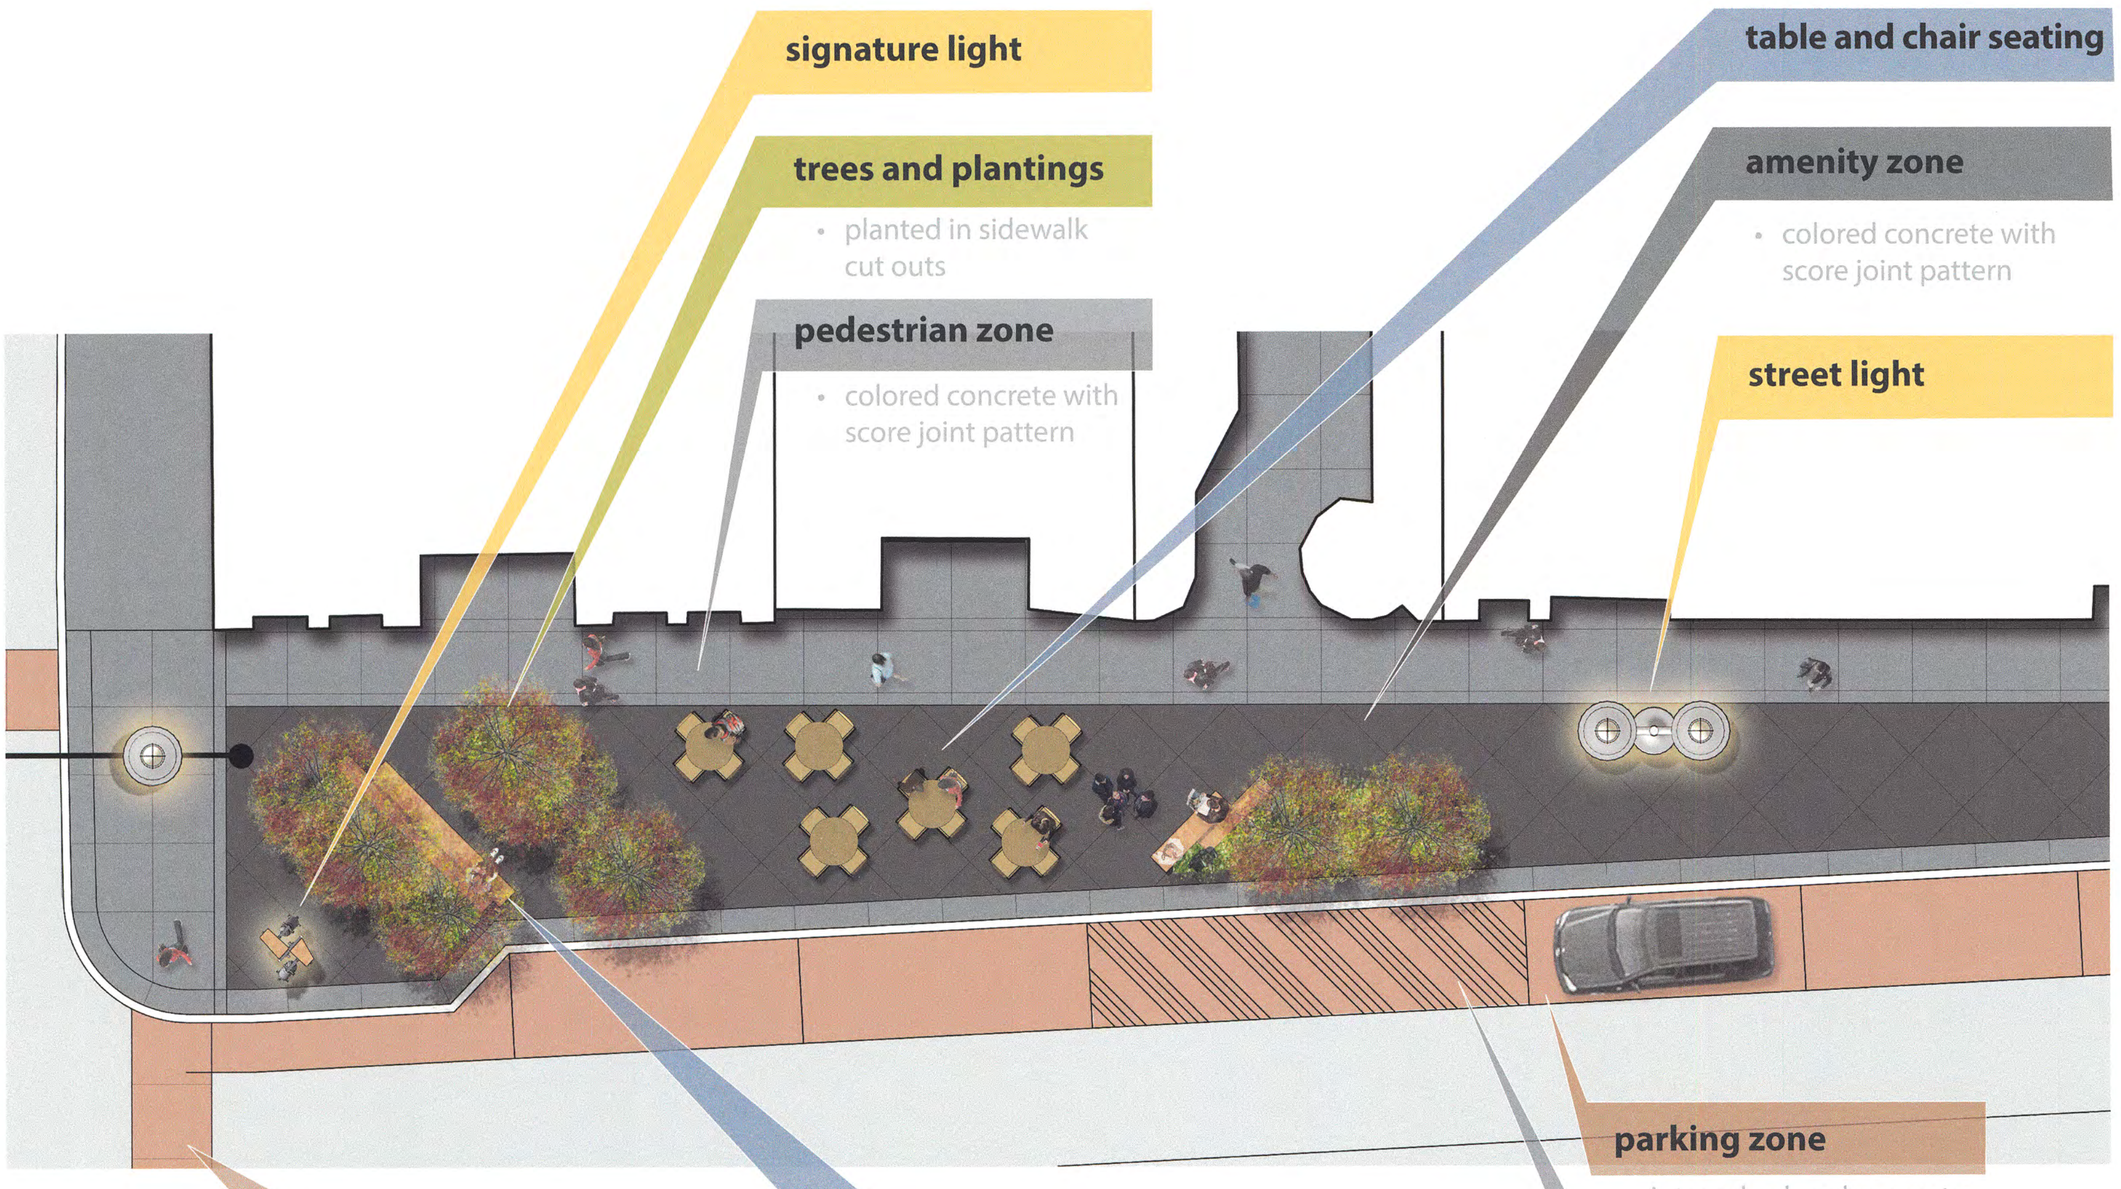

DISTRICT CONCEPT C - PUBLIC ART EXHIBIT SPACE

CORNER DETAIL

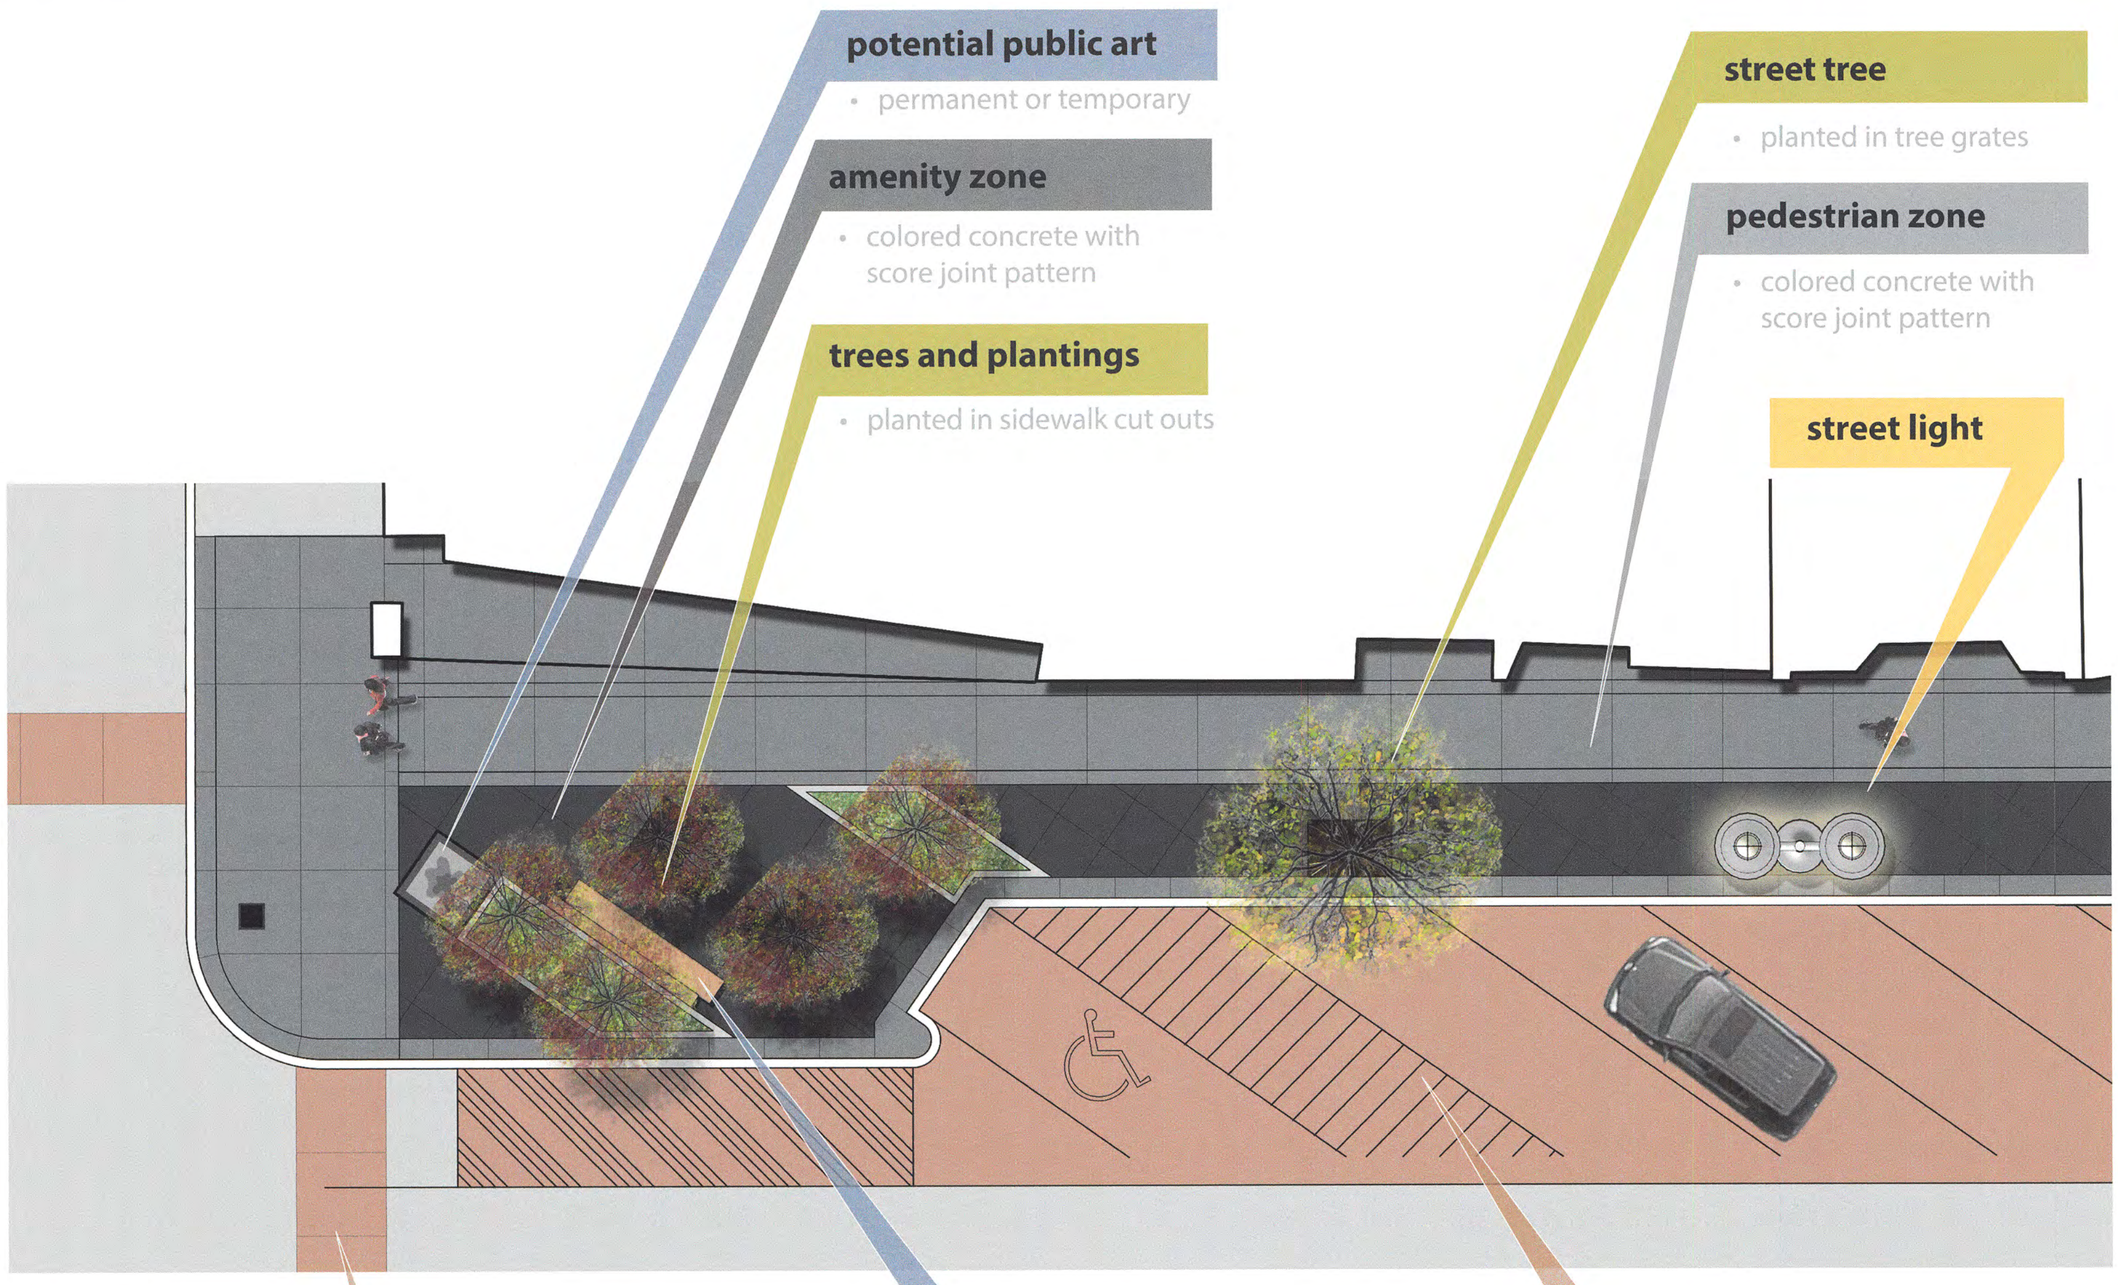

STREETSCAPE CONCEPTS

CHARACTER

DISTRICT CONCEPT B - FESTIVAL SPACE

CORNER DETAIL

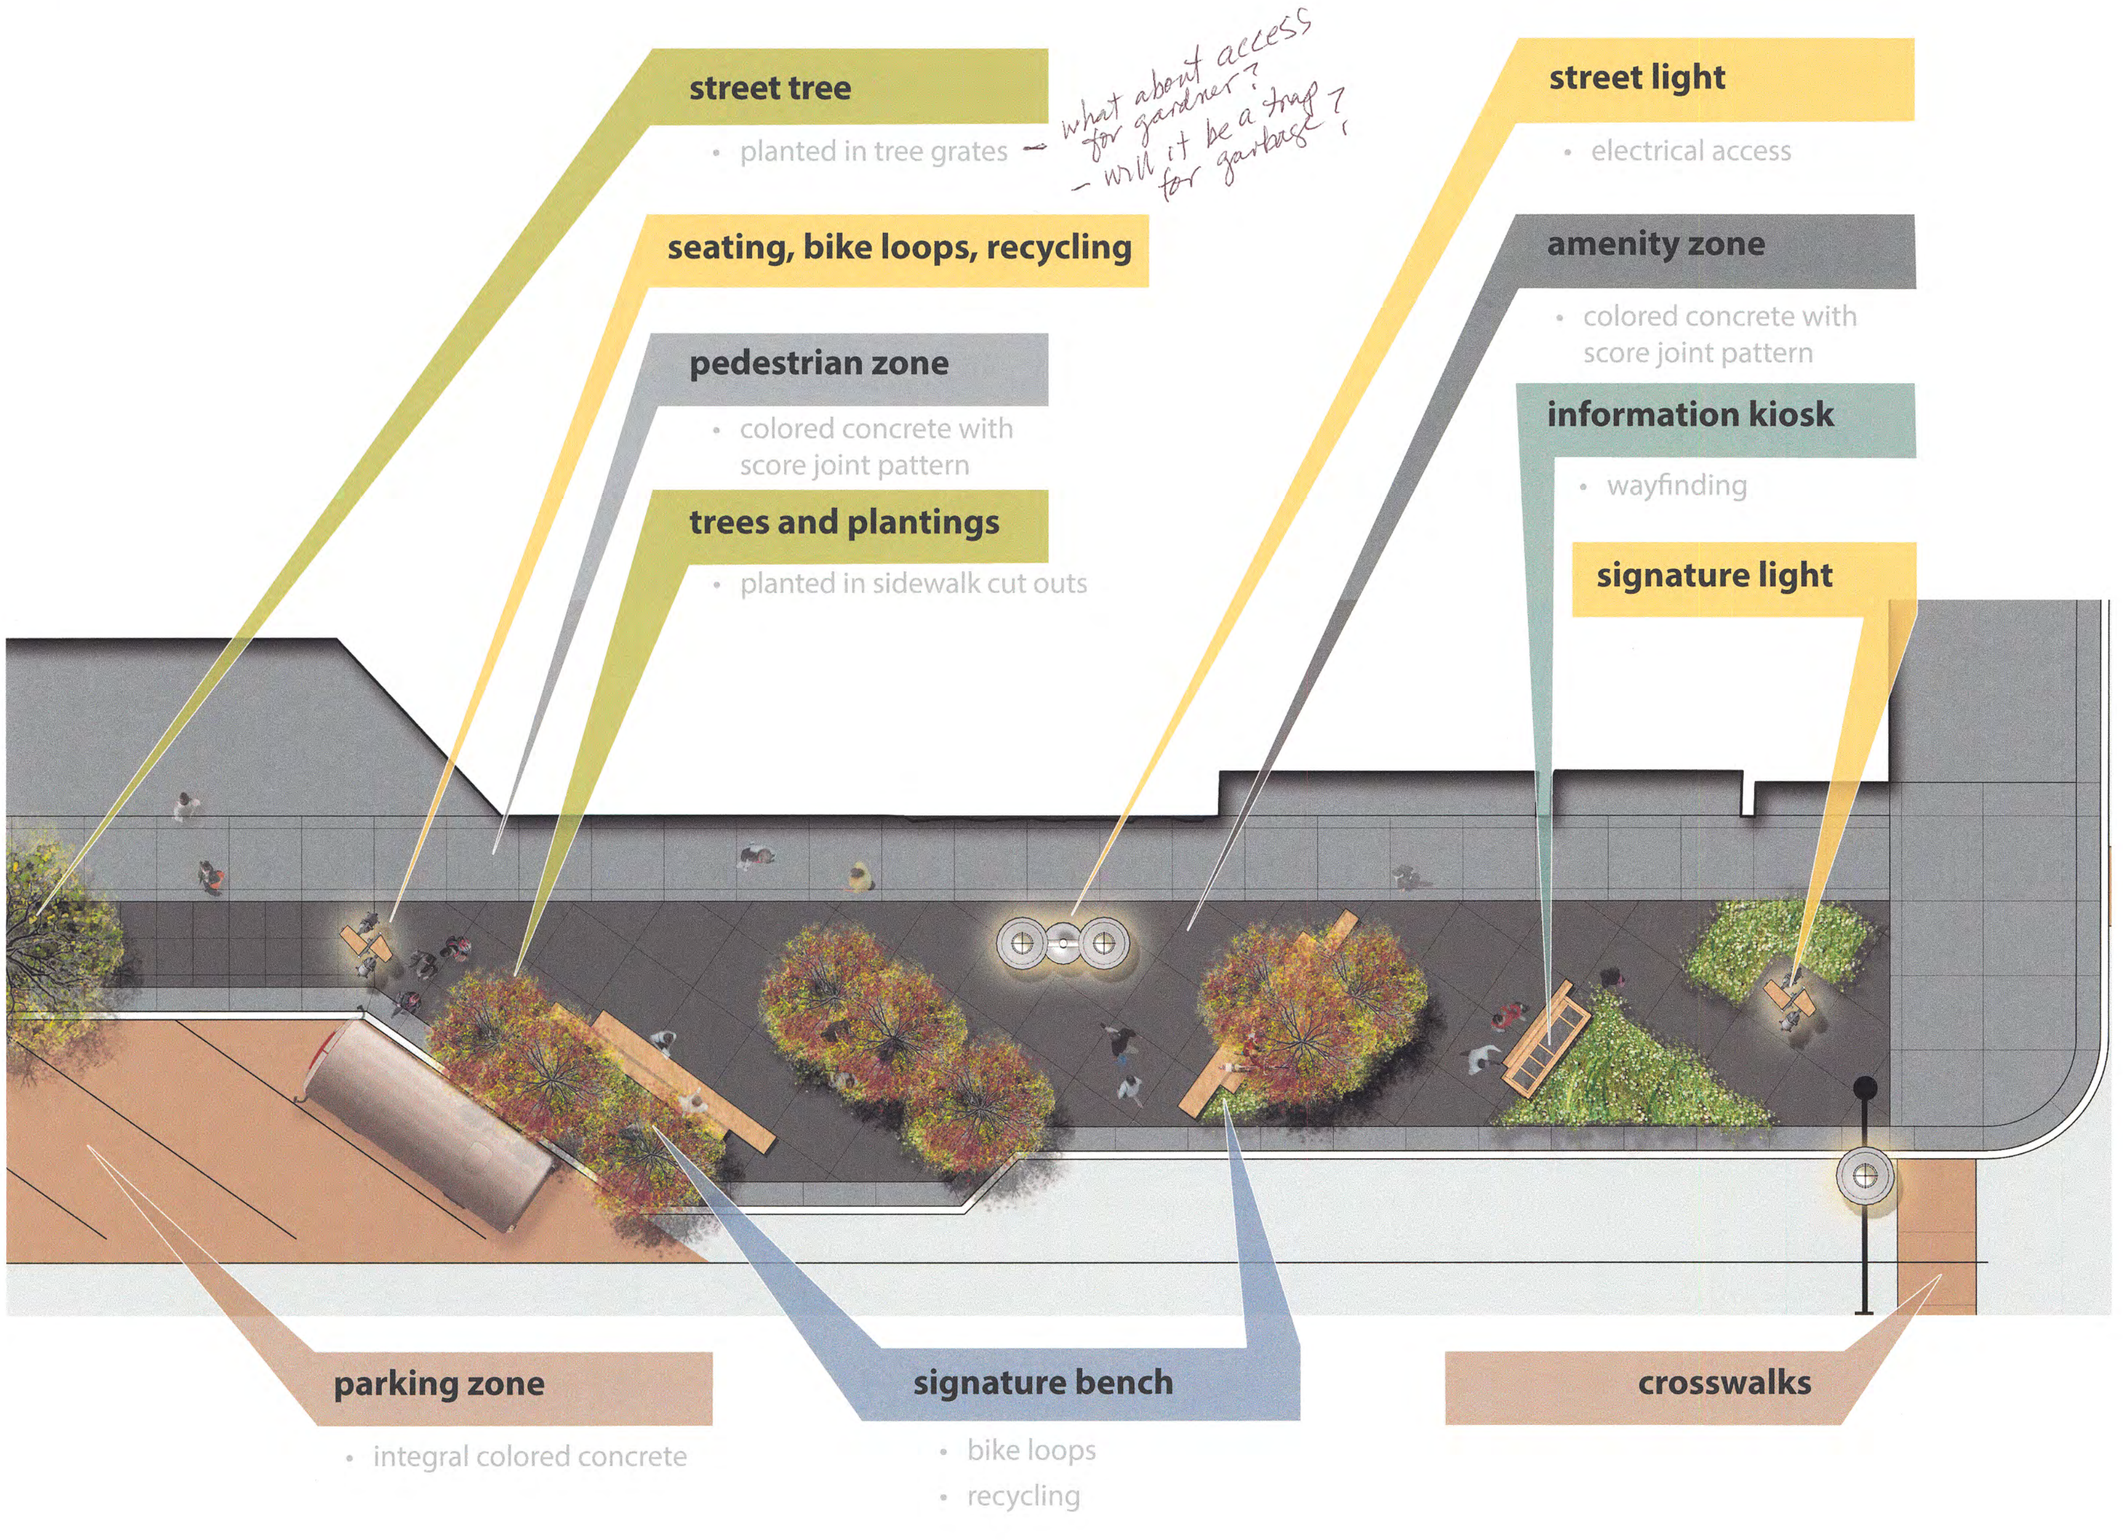

DISTRICT CONCEPT D - CONVERTIBLE PARKING/CAFE SPACE

CORNER DETAIL

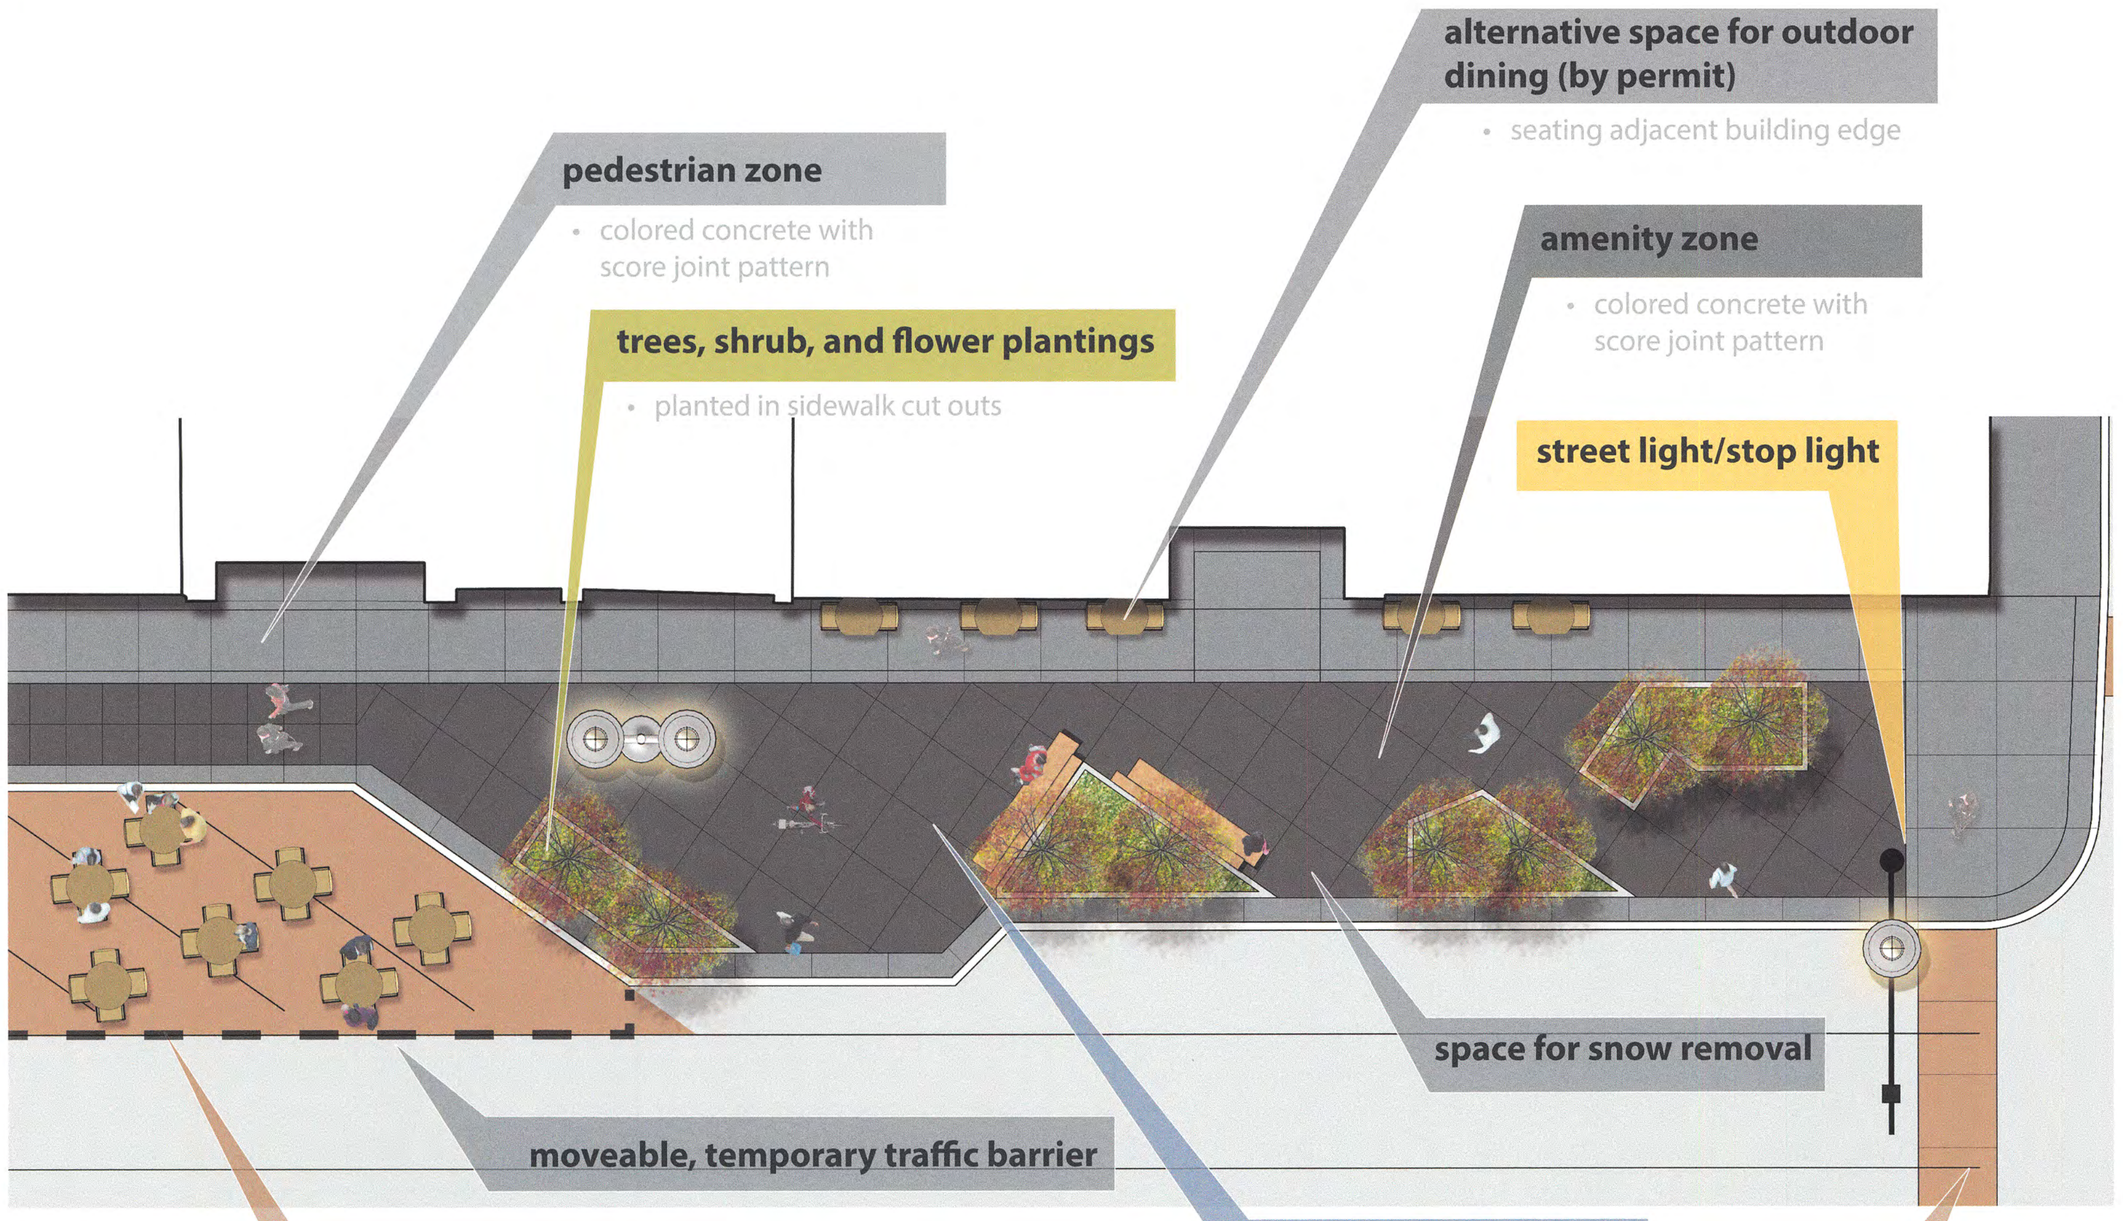

STREETSCAPE CONCEPTS PLANTER OPTIONS

Whichever is most durable + easily maintained while retaining style.

A
KORNEGAY DESIGN
SQUARE PLANTER

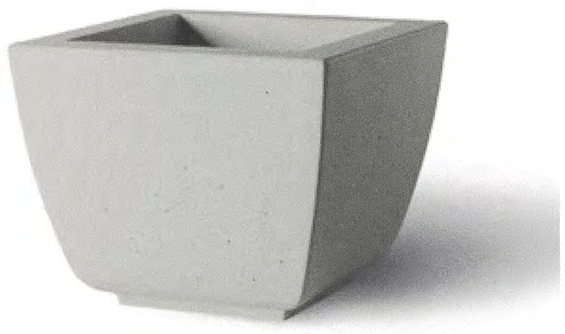

X

B
LANDSCAPE FORMS
LARKSPUR PLANTER

What are these made of & what are the dimensions?

C
WAUSAU MADE
TF4204

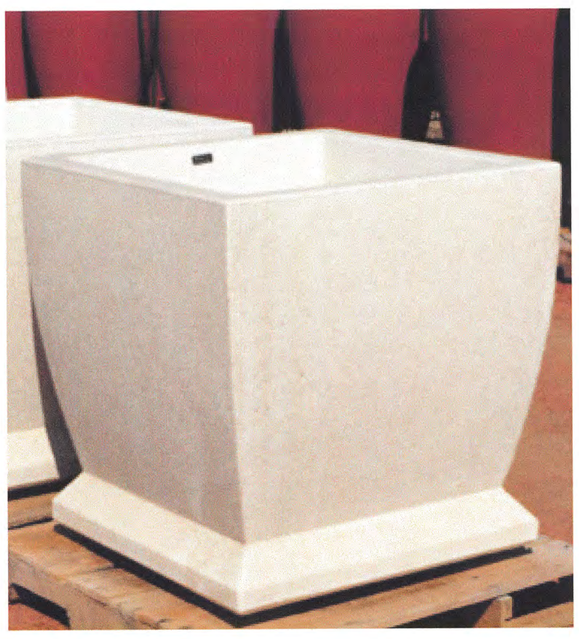

X

D
WAUSAU MADE
TF4208

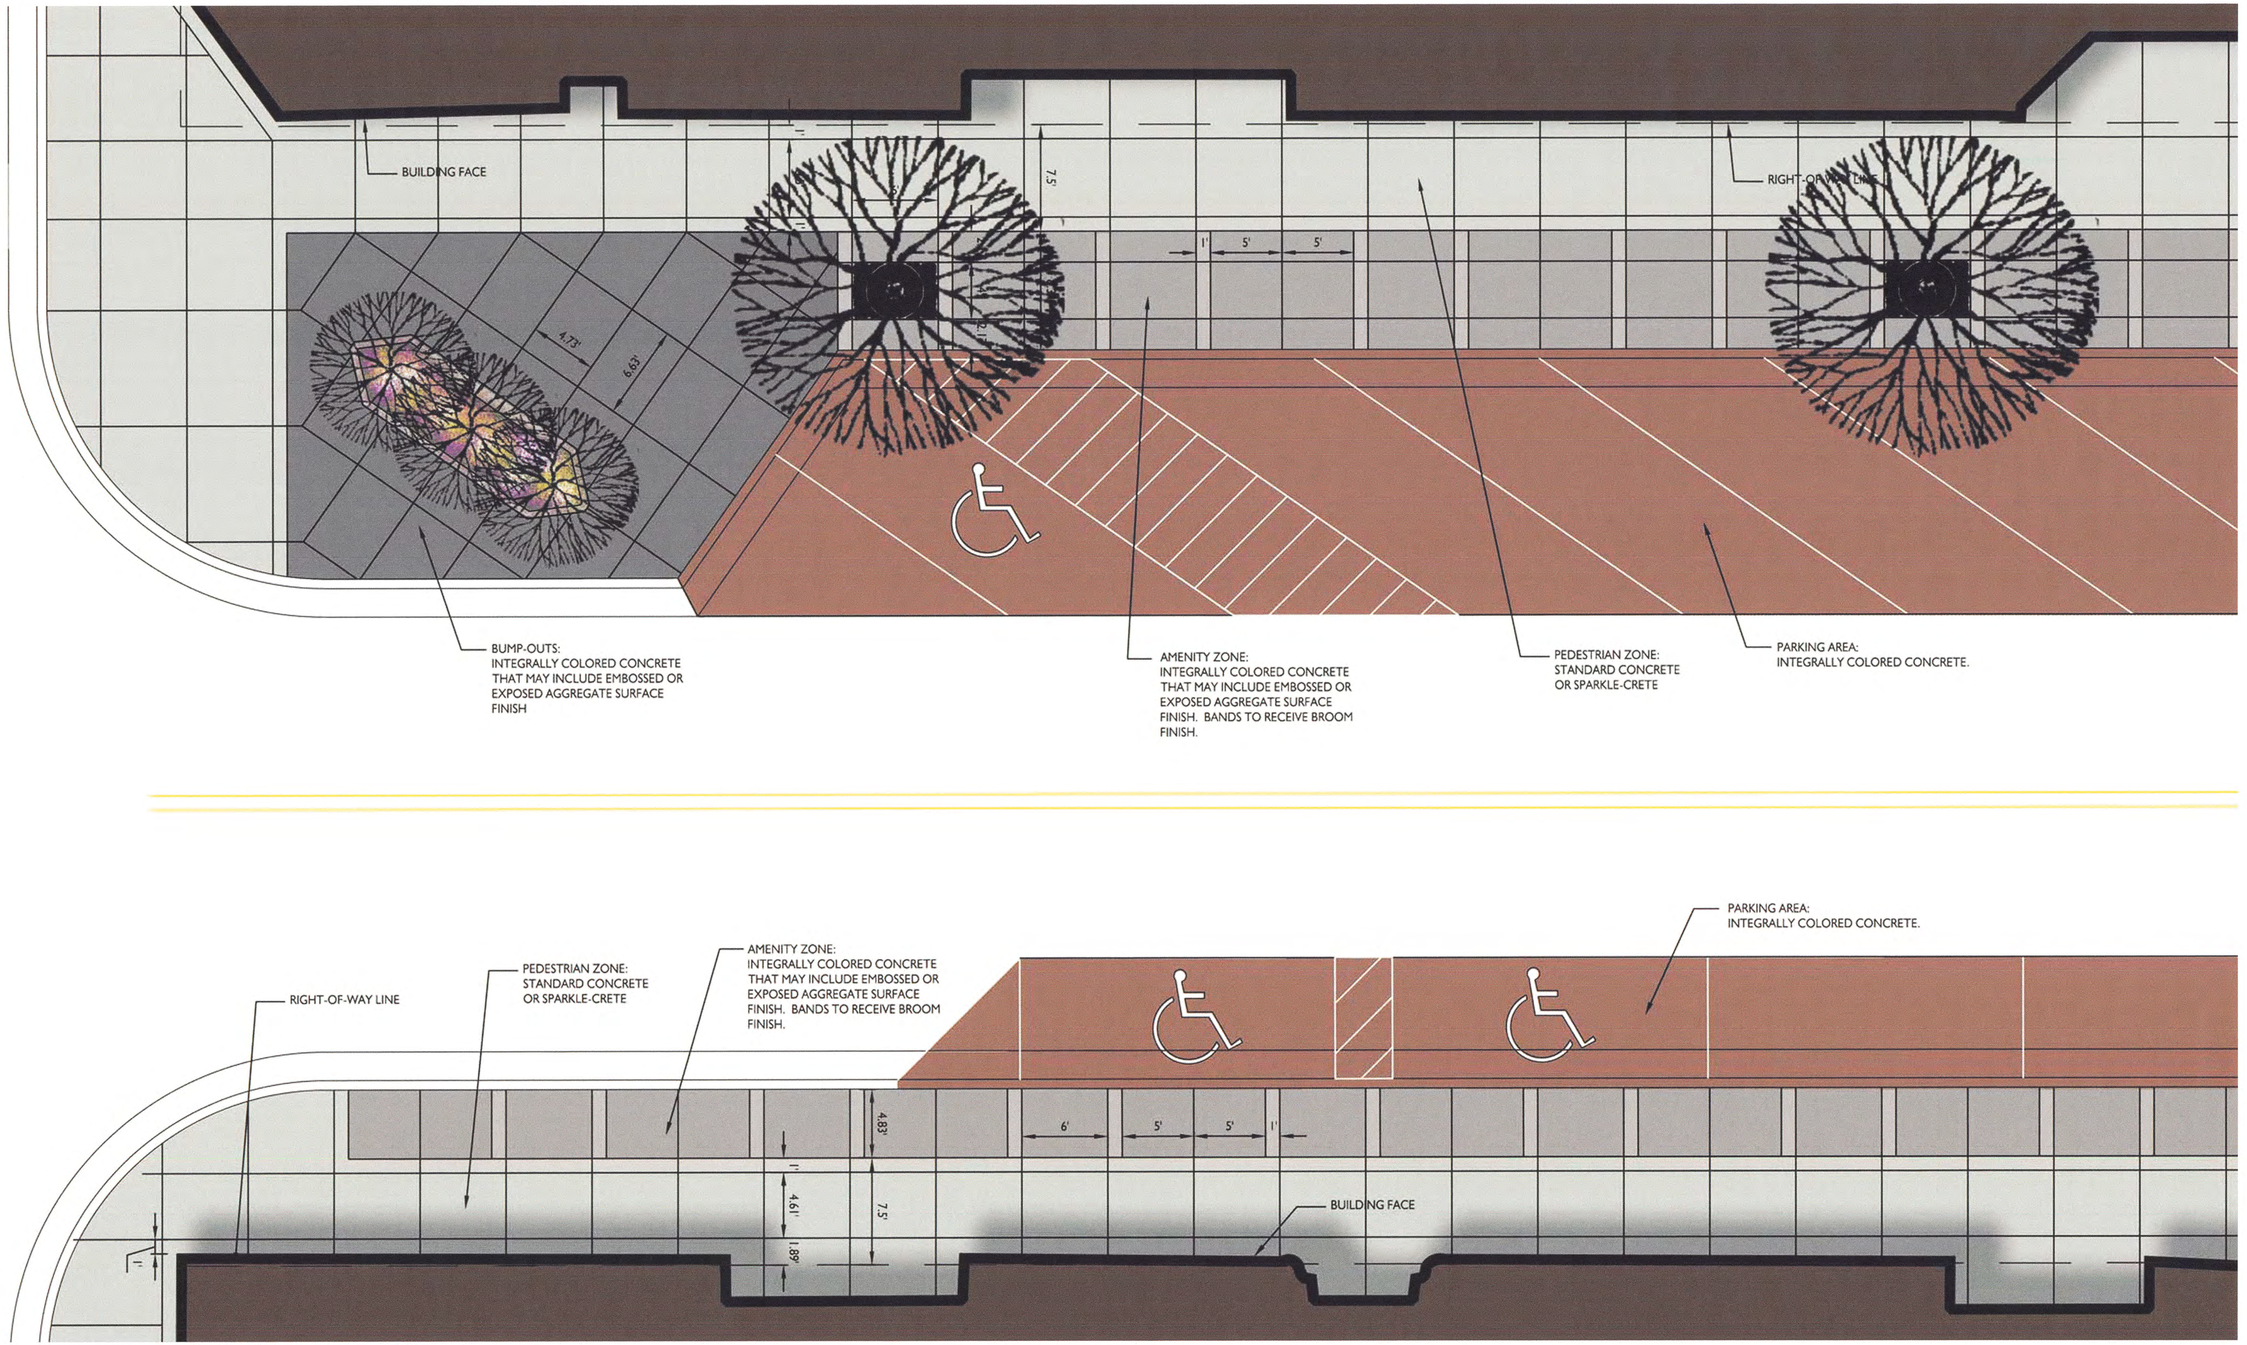

SCORING PATTERN A-2

MAY 24, 2016

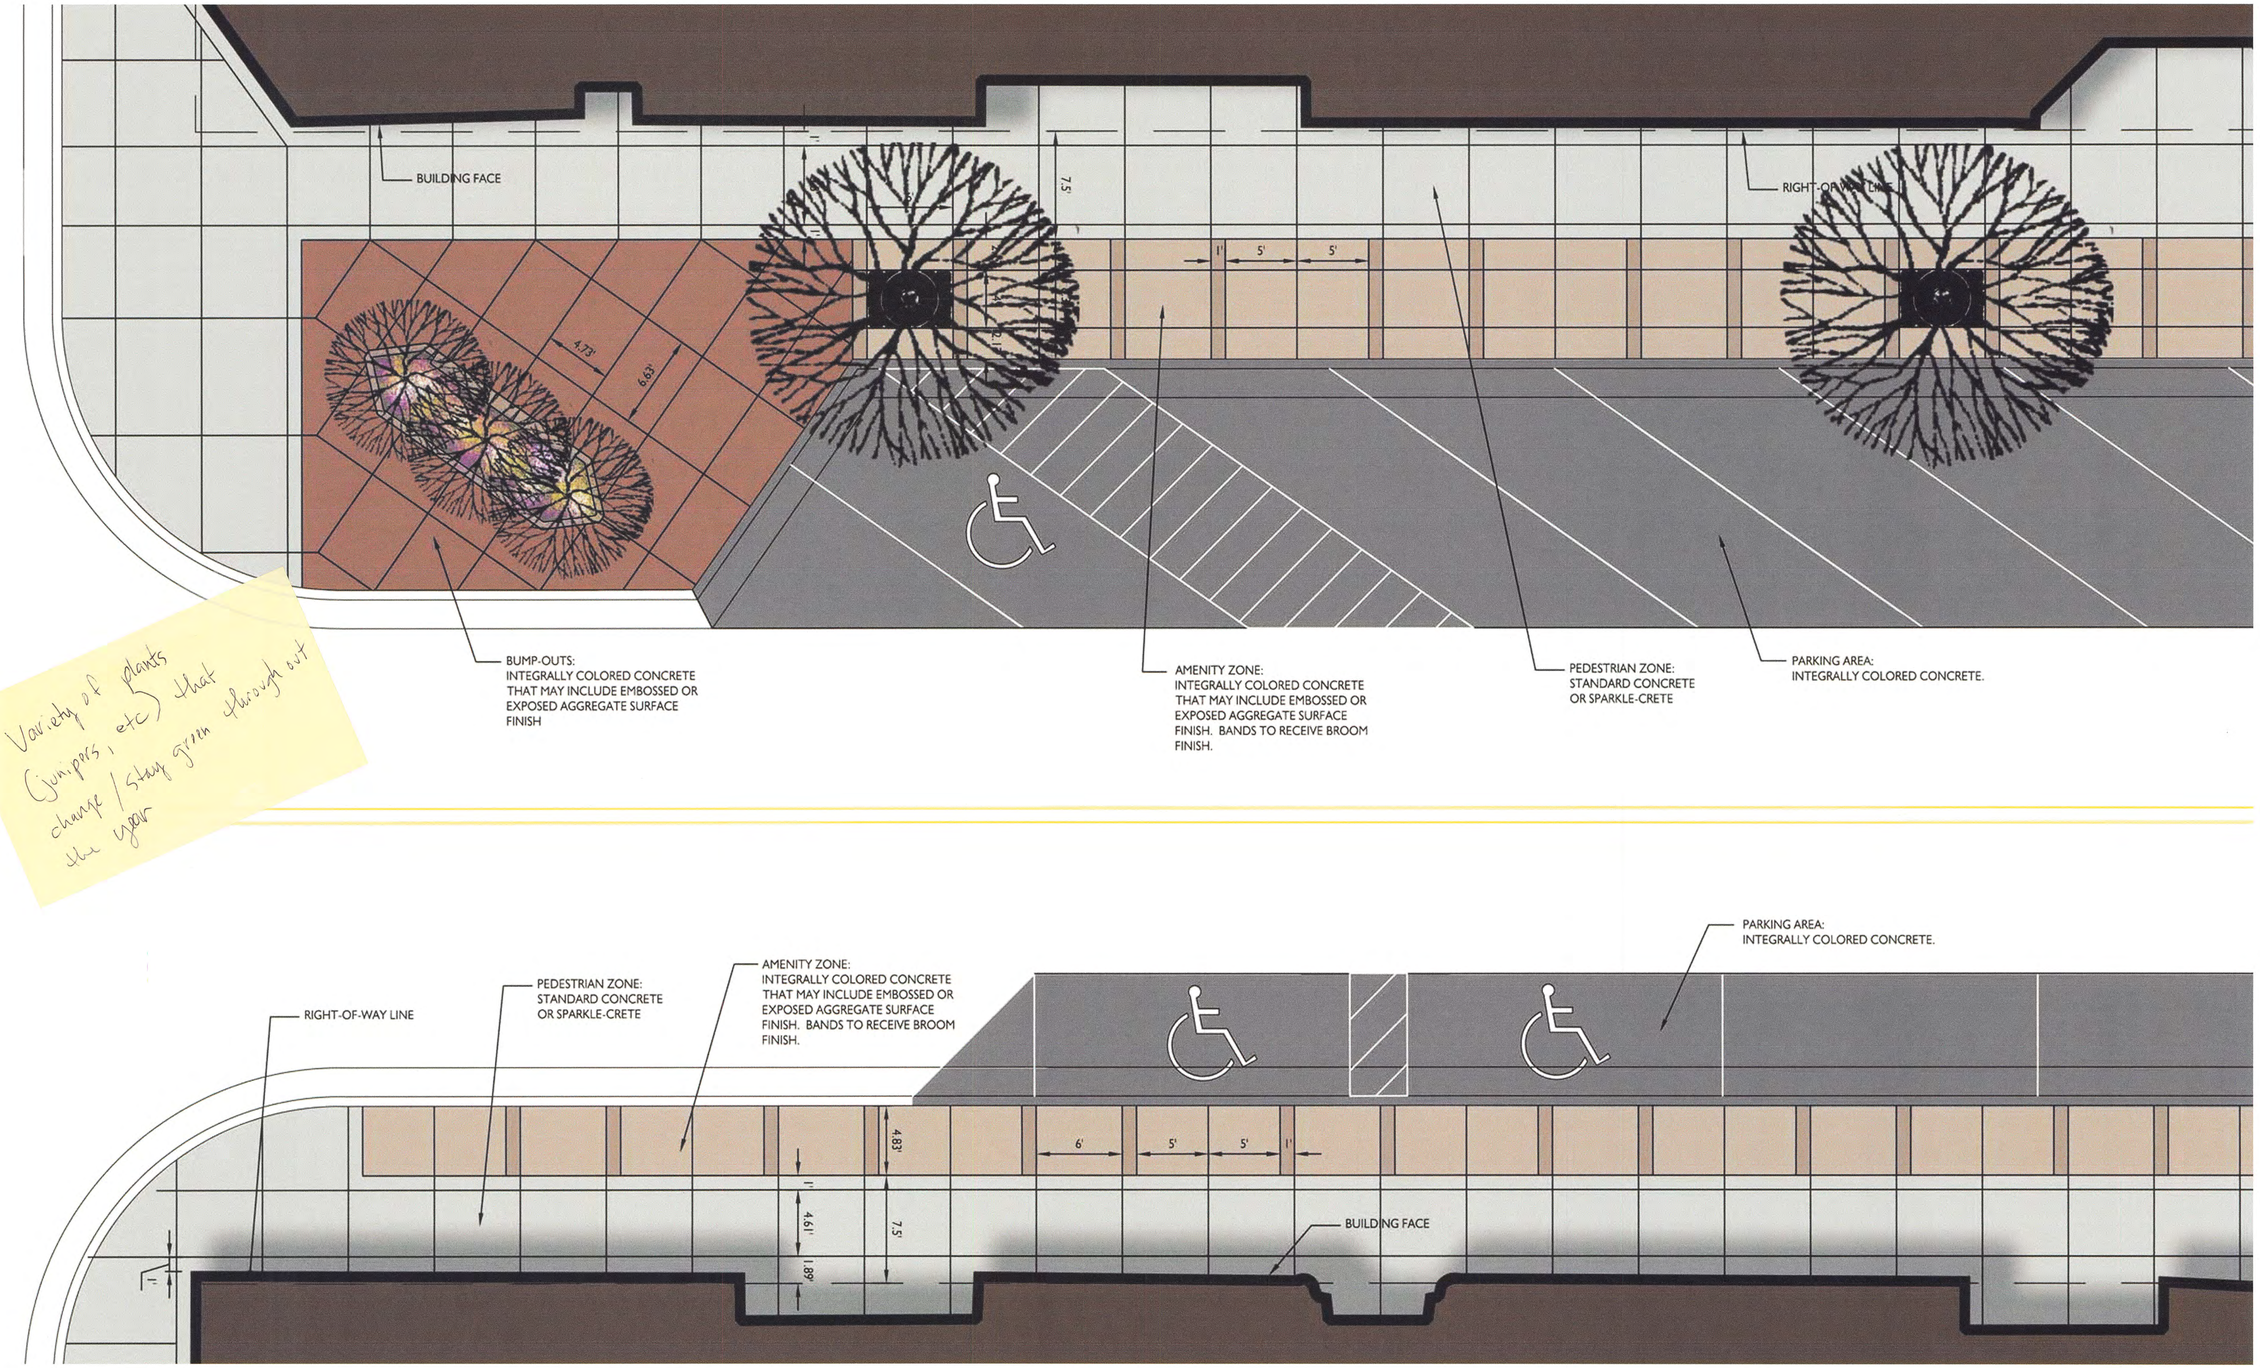

SCORING PATTERN A-1

MAY 24, 2016

STREETSCAPE CONCEPTS

RECOMMENDED LIGHTING SYSTEM

Look at schedule 5 & 7 west.

How about wiring for outdoor speakers to play X-mas carols in Dec + music at night etc. Would add to ambiance of down town experience.
Jack S.
sec/treasurer

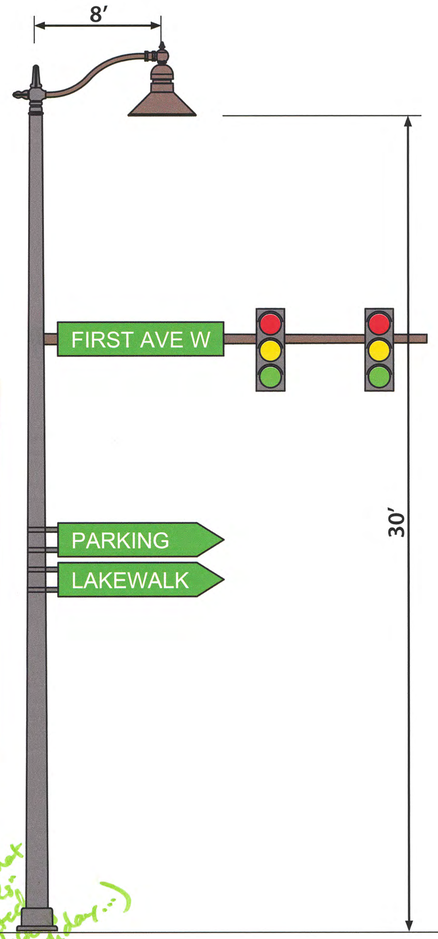

yes ↑!! ..↑
No ↑
Calvo--- please don't forget that Lambert's are considered religious (profanity...)

TRAFFIC SIGNAL
- With street light
- Opportunity for wayfinding/ directional signage

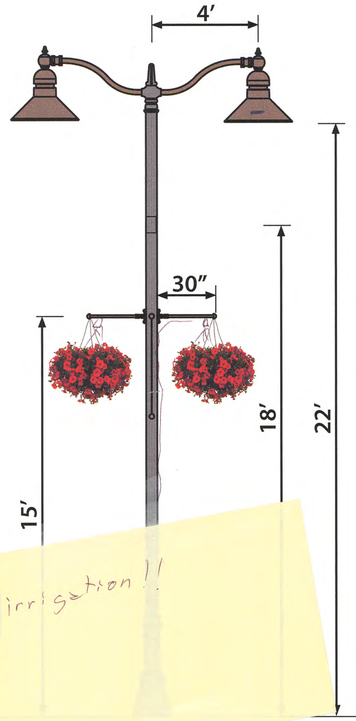

irrigation!!

STREET LIGHT
- Double fixture
- Potential electrical access (yes)
- Parallel to street
- Primary street light
- Banners (optional)
- Twin Flower Baskets (seasonal) perpendicular to street

Use Duluth Blue & Green

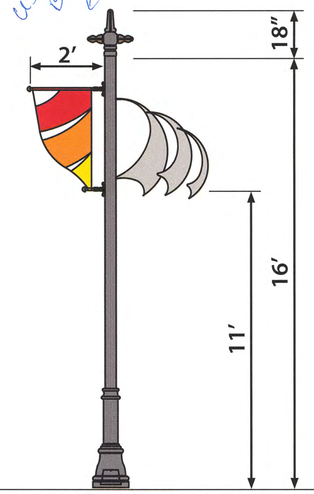

BANNER POLE
- Banner
- Decorative element (optional)

Very cool!

TIVOLI LIGHTING
- Twinkle lights in tree (optional - to be determined)

Note: colors to be determined